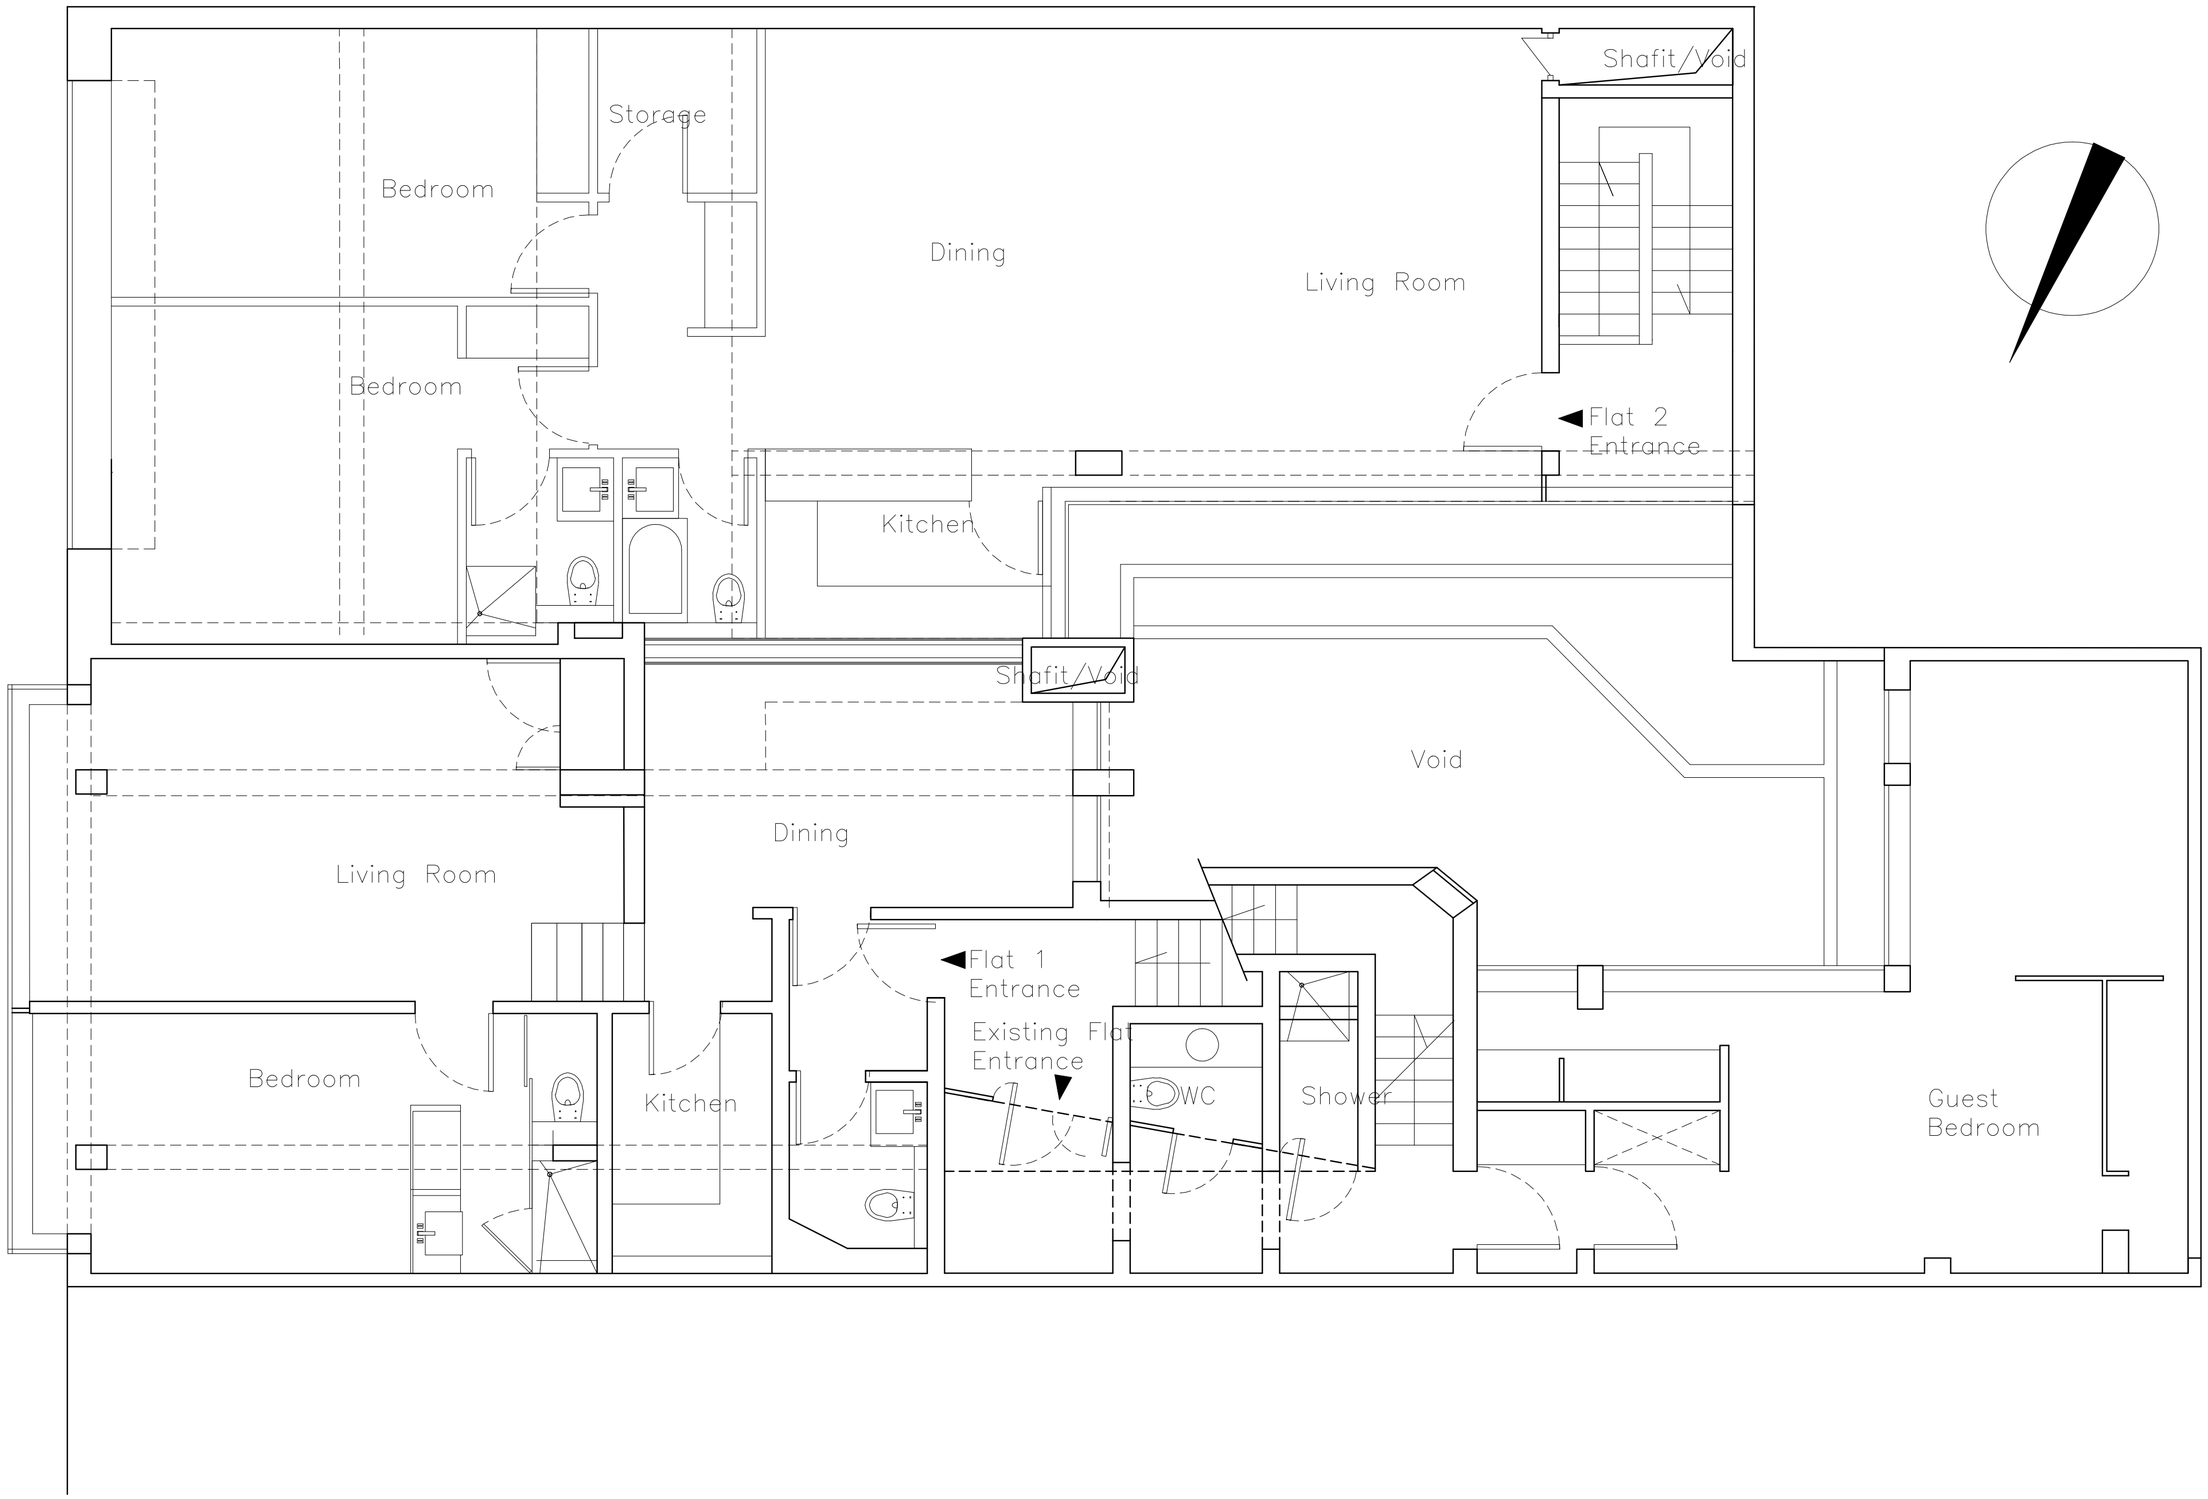

THIS DRAWING IS THE PROPERTY OF STUDIO U+A AND NOT TO BE COPIED OR USED WITHOUT THEIR WRITTEN PERMISSION.

NOTES
1. ANY DISCREPANCIES IN THE DRAWINGS OR AT SITE SHOULD BE BROUGHT TO THE NOTICE OF THE ARCHITECTS IMMEDIATELY.
2. FURNITURE / FIXTURES SHOWN ARE INDICATIVE ONLY. PLEASE REFER RESPECTIVE DETAIL DRAWINGS & SCHEDULES.

LEGEND:

CLIENT:
WESTCORP PROPERITIES
–
–
Phone –

CONSULTANTS:

DESIGN ARCHITECTS:
studio u+a ltd
18–19, Jockey's Fields
London – WC1R 4BW.
Email : design@studioua.com
Phone – +44 (0)20 7209 9017

Planning Consultant
Salisbury Jones Planning
33 Bassein Park Road
London – W12 9RW
Email :
Phone – +44 (0)20 7209 9017

STRUCTURE:

ELECTRICAL:

HVAC:

PLUMBING/SANITARY:

LANDSCAPE:

ARCHITECT OF RECORDS:

S.NO.	PRINTS ISSUED TO	DATE	NO.

PRINTS ISSUE LOG

REV.NO.	DESCRIPTION	DATE	BY

REVISIONS LOG

PROJECT
Jockey's Fields
18–19

DRAWING TITLE
LEVEL 2 PLAN
AS PROPOSED

–

JOB NO.	SCALE
0909JF	1:50@A2
CAD FILE REF: XXXXXX	DATE: .. OCT, 2009

DRAWN	CHECKED	APPROVED
BA	WC	–

DRAWING NO.	REVISION NO.
PL–220	R-0