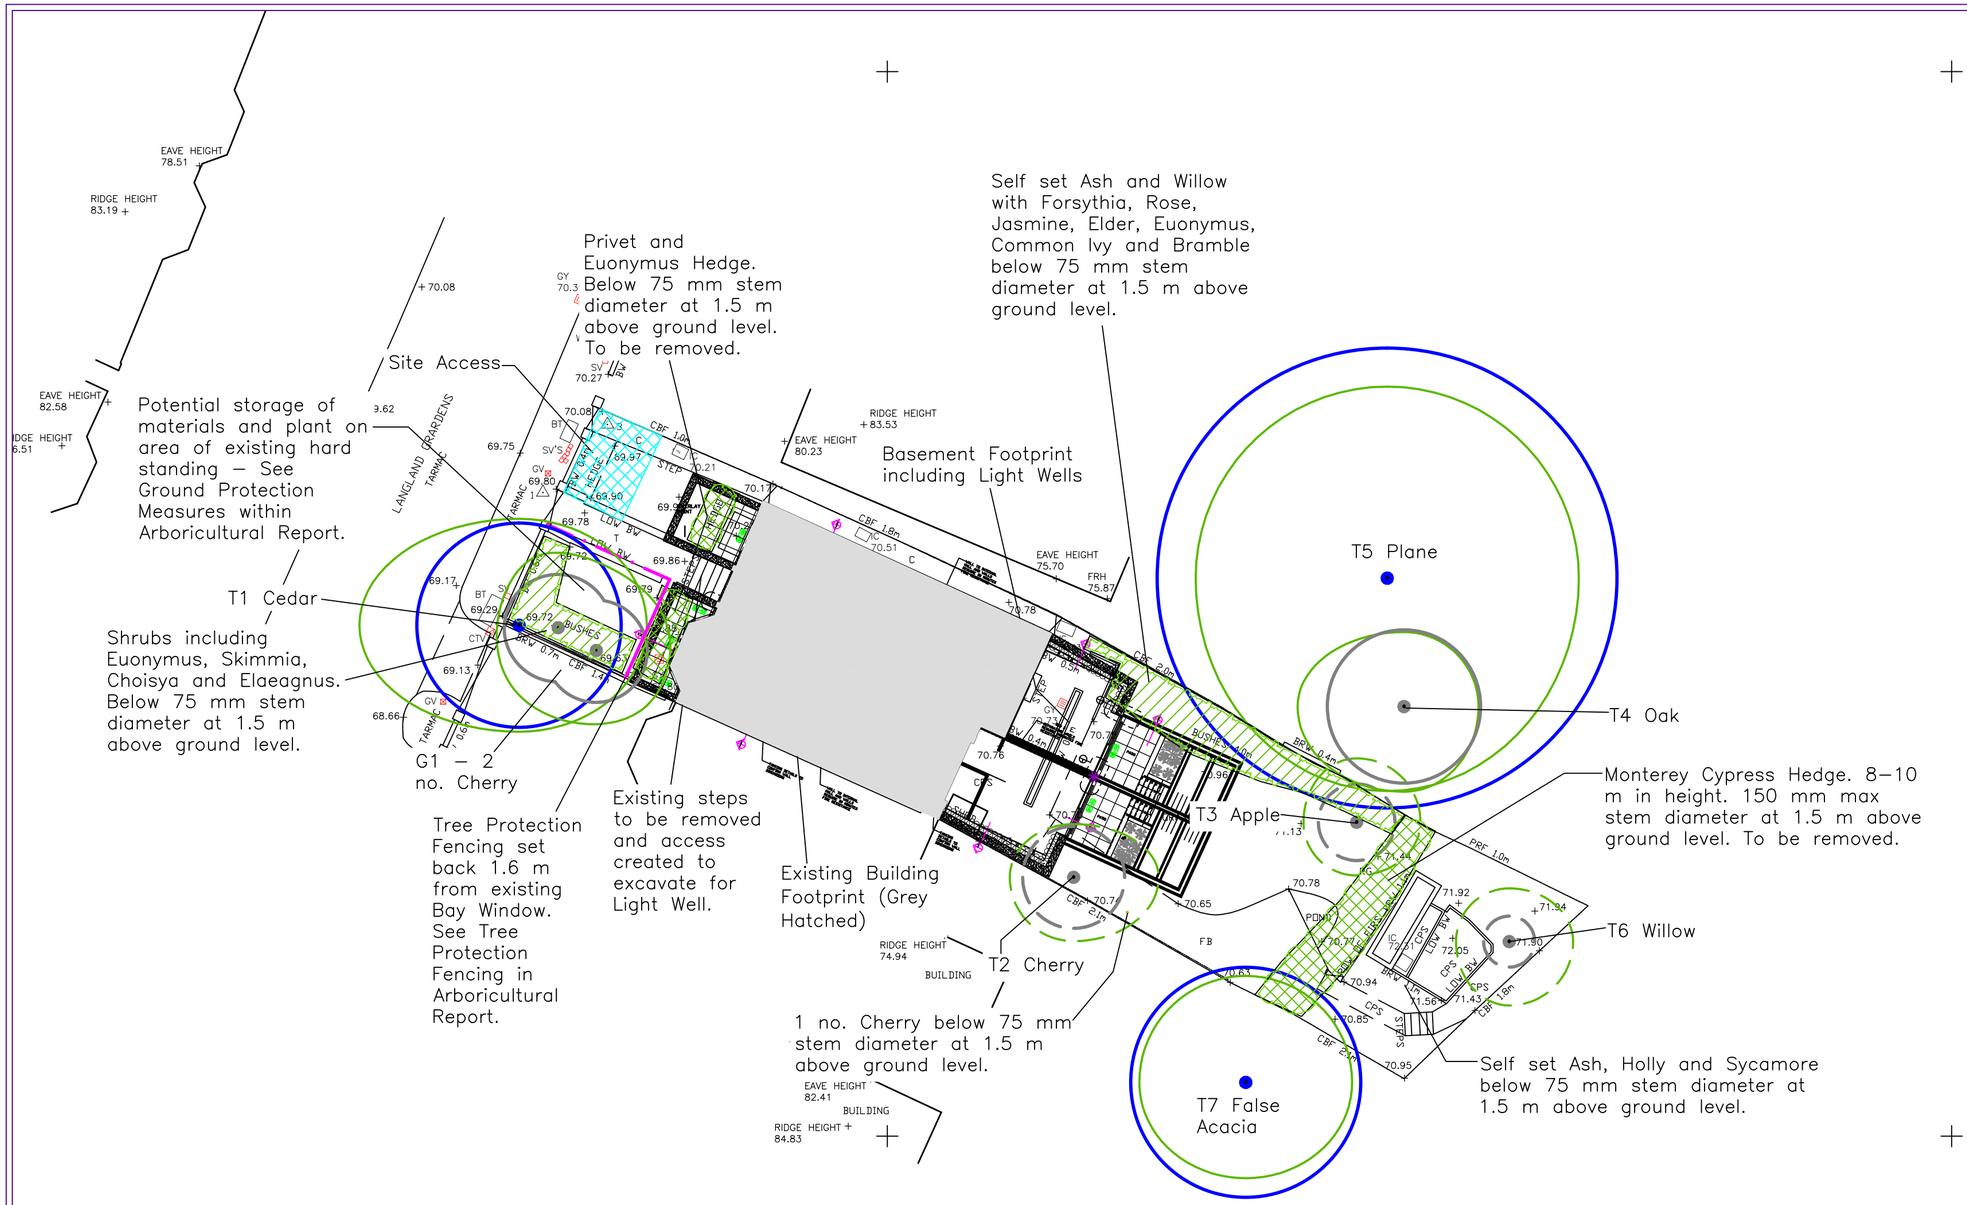

KEY

- Tree Locations and Root Protection Areas
- Tree canopy spreads
- Trees proposed to be removed.
- Tree Protective Fencing
- Designated Access Route

BS 5837 Category Grading (see Appendix A)

	Category A
	Category B
	Category C
	Category U

0 5 10

This drawing may not be reproduced without written consent. All copyrights reserved.

Based on drawings supplied by Zen Developments Ltd.

The original of this drawing was produced in colour – a monochrome copy should not be relied upon.

The position of off site trees is indicative only as access was restricted during the Arboricultural Survey.

4 Langland Gardens, London, NW3 6PY

Drawing Title:
Tree Protection Plan

Drawing No: TPP/4LGL/010 A
Client: Zen Developments
Scale: 1:200 @ A2
Drawn By: drc
Date: June 2015

DCCLA
David Clarke BSc (Hons) PD Arb (RFS) CMLI M Arbor A
Offices in Hertfordshire and Warwickshire
Head Office: Willowbrook House, Church Lane, Fillongley, Warwickshire, CV7 8EW
M: (07775) 650 835 or (01676) 541 833
e:mail: info@dccla.co.uk