© COPYRIGHT RESERVED
Do Not Scale From Paper Copies

2016/0241P

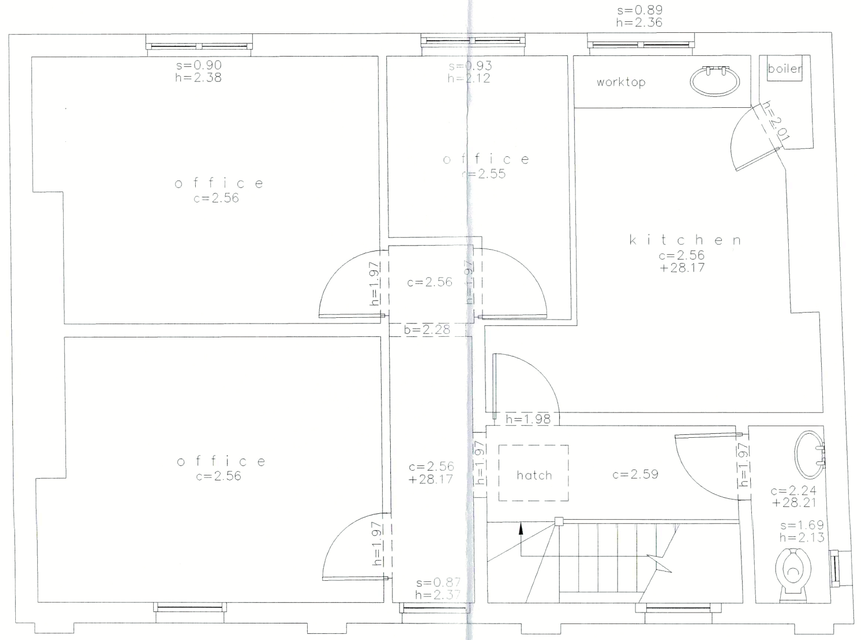

SECOND FLOOR

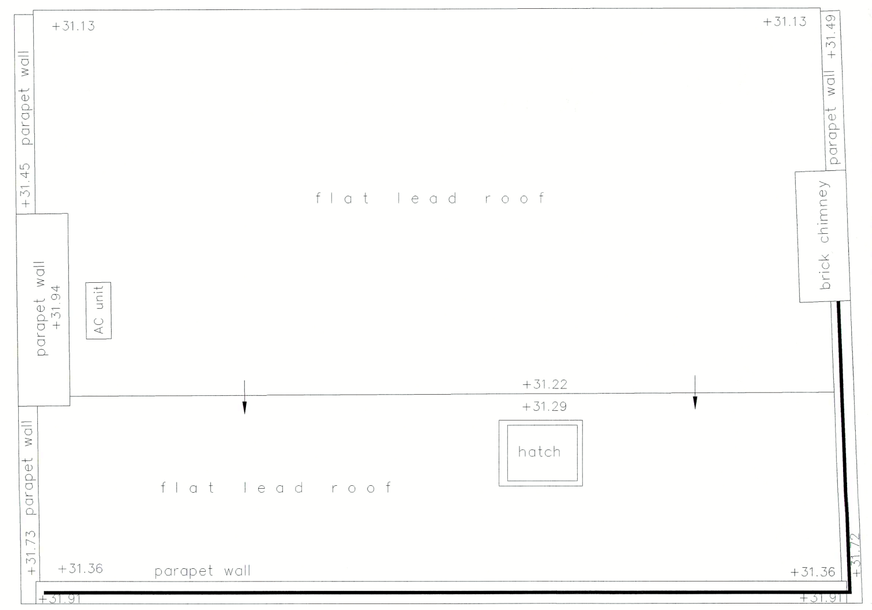

ROOF PLAN

1 0 5 metres
SCALE BAR

LEGEND

To view individual floors all layers beginning with " C " must be turned on and thawed, along with all of the layers begining with the relevant floor prefix.

FLOOR PREFIXES
B = Basement
G = Ground
1 = First Floor
2 = Second Floor
3 = Third Floor
4 = Fourth Floor

p = Plinth Height	RL = Ridge Level
s = Sill Height	EL = Eaves Level
h = Head Height	RFL = Roof Level
c = Ceiling Height	SFL = Soffit Level
b = Beam Height	THL = Threshold Level
sp = Spring Point Height	FFL = Finished Floor Level
fc = False Ceiling Height	PWL = Parapet Wall Level
sc = Structural Ceiling Height	
sf = Soffit Height	+35.20 Detailed spot level
c\b = Cupboard	+52.76 Elevation spot levels

A A Elevation\Section Line

Box partition
Step/Ramp up
Slope up
Stair cut line
Fit Mark
R Radiator
Exposed Beam
Hidden Beam

Revision	Description	Date

terrain
Land and Architectural Surveyors
Terrain Surveys Ltd
Bridge Chambers
28a High Street
Welwyn
Herts
AL6 9EQ
Tel 01438 841300
Fax 01438 841301
enquiries@terrainsurveys.co.uk
www.terrainsurveys.co.uk
THE SURVEY ASSOCIATION

Client
MAZE PLANNING

Project
17 FLEET ROAD
CAMDEN
LONDON, NW3 2QR

Title
FLOOR PLANS

Drawn by	Checked by
NEM	NAA
Scale 1:50@A1	Date NOV 2015
Drawing Number TS15-403M\1	Revision -
Sheet 2 of 2	

All levels related to an arbitrary value at Survey Station 3.
Value 20.00m