Project and Building Consultancy
Cluttons LLP, Portman House, 2 Portman Street,
London W1H 6DU Tel: 020 7408 1010 Fax: 020 7629 8263

This Drawing remains the property of Cluttons LLP January 2014 copyright ©
This drawing is to be read in conjunction with the specification and all relevant drawings.
All dimensions to be checked on site prior to commencement of any works.
Refer any discrepancies to the surveyor.
Do not scale this drawing.

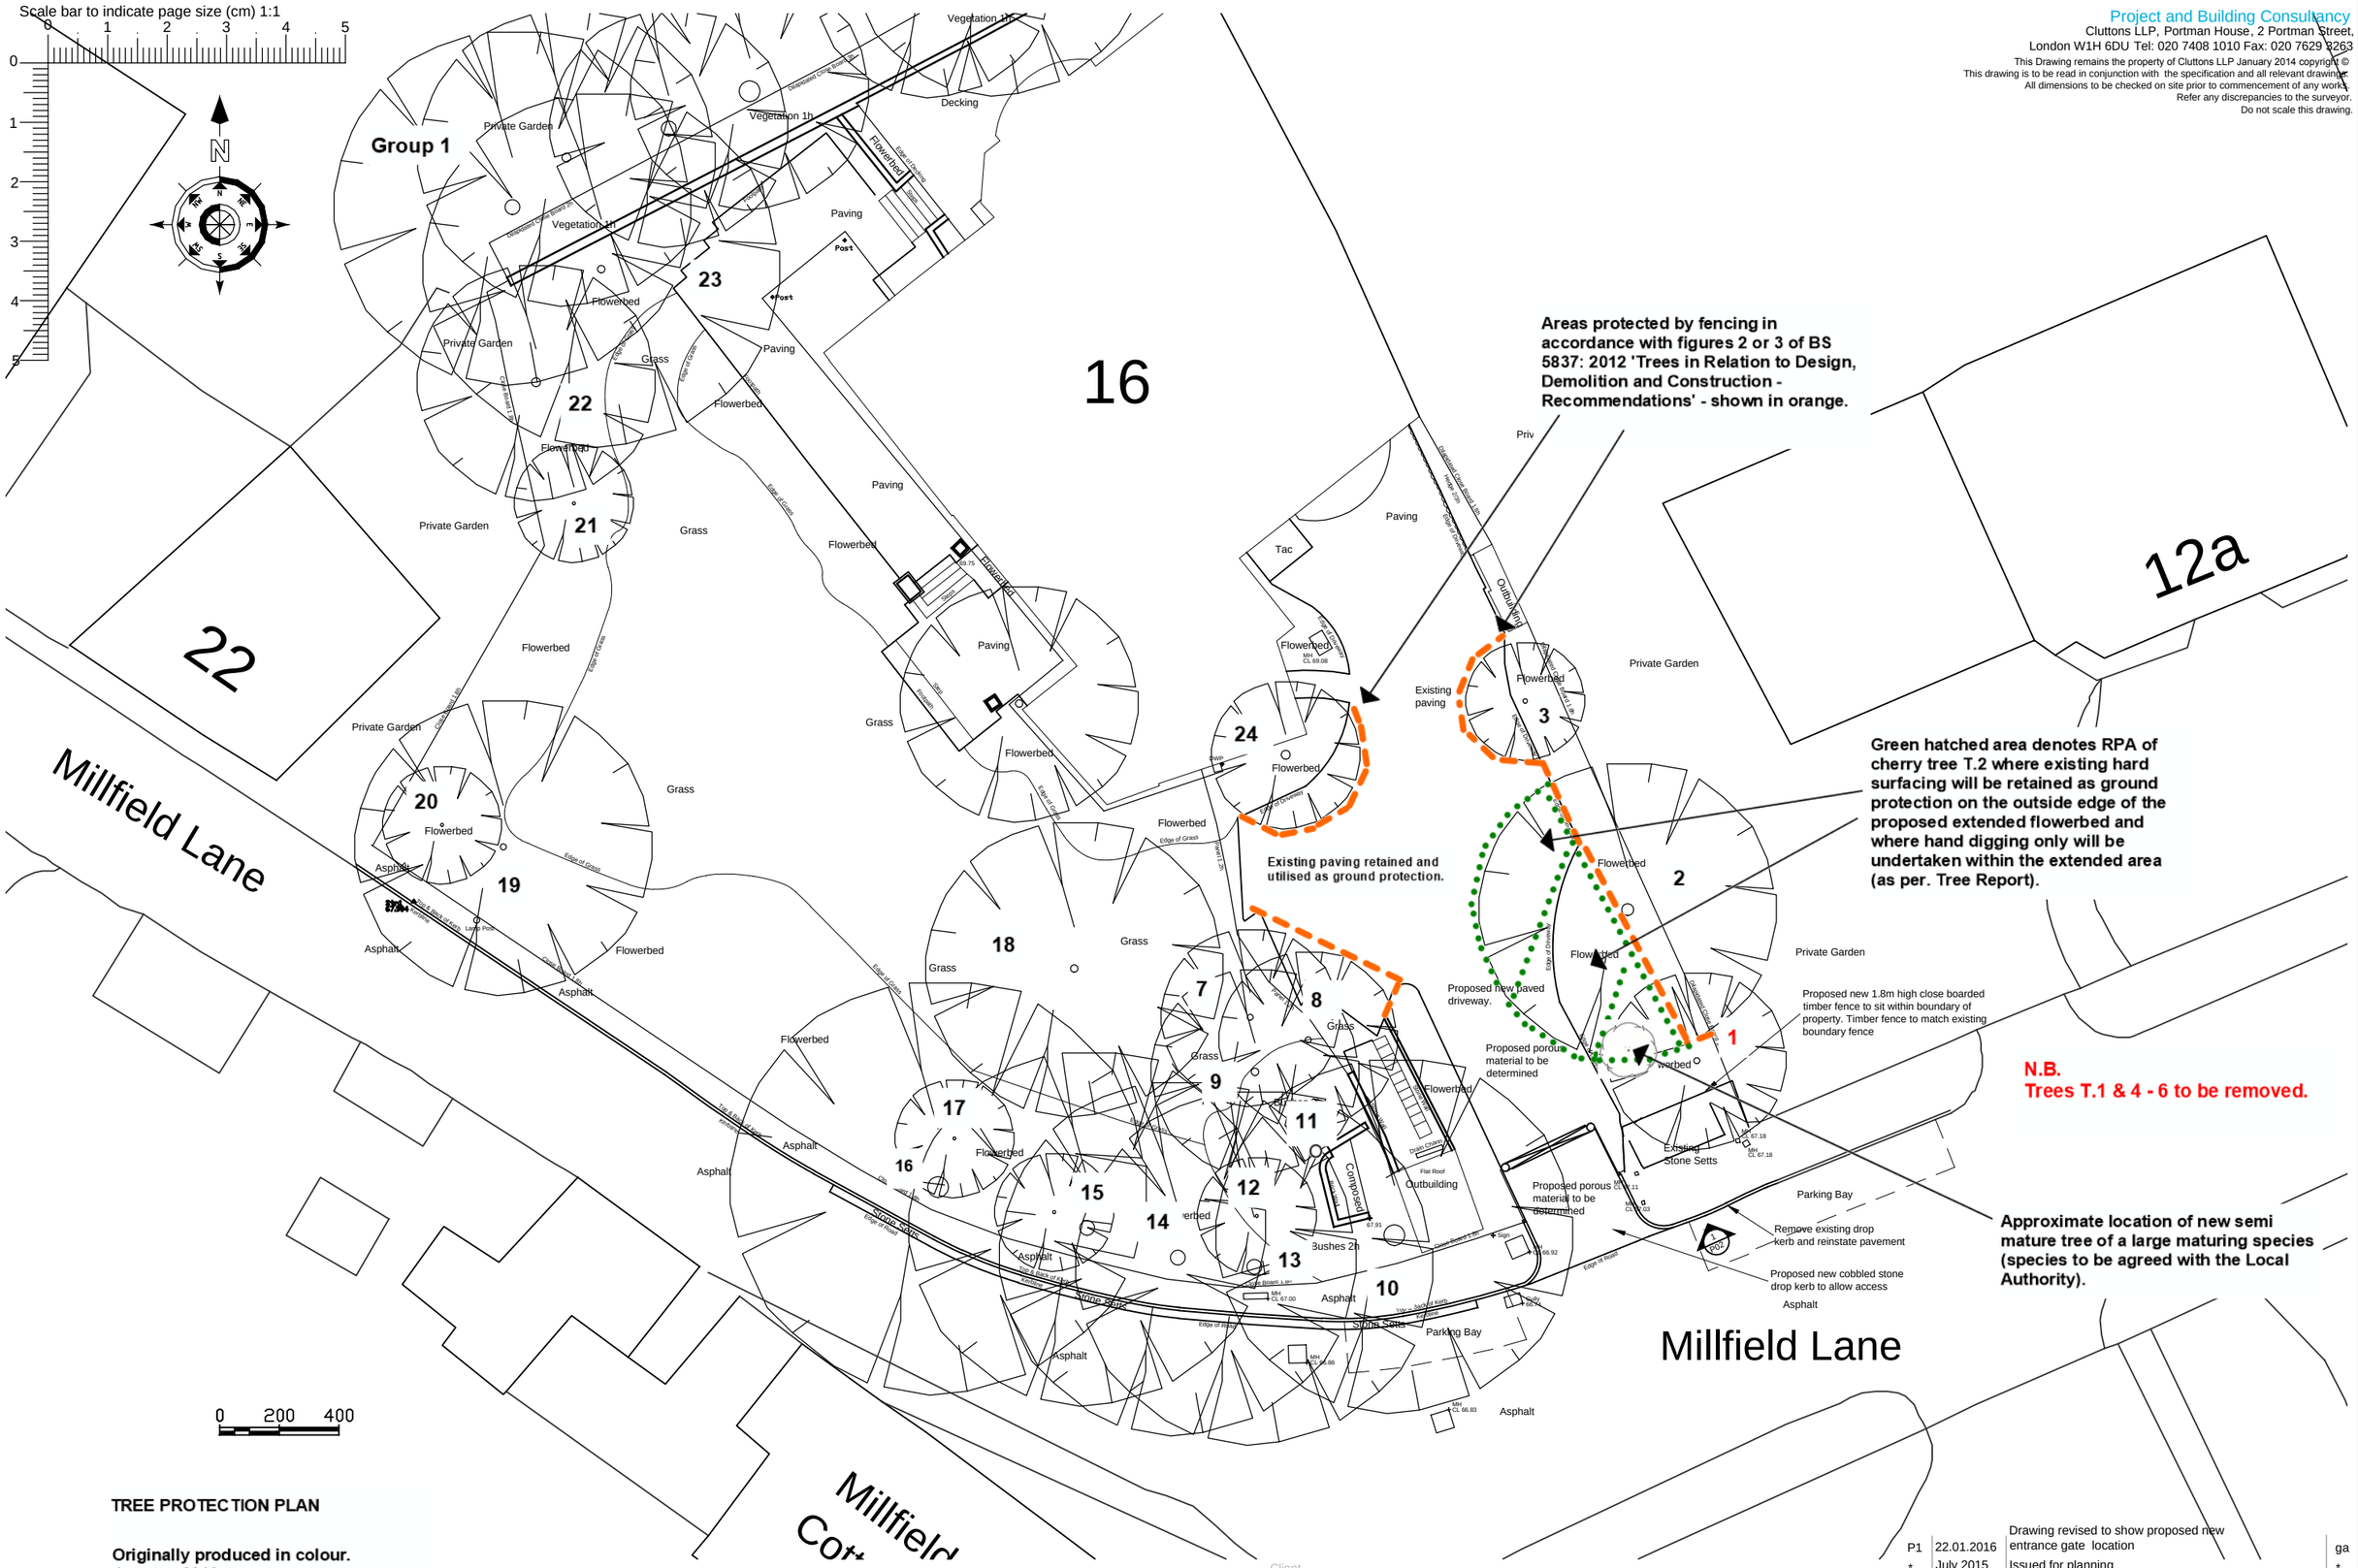

TREE PROTECTION PLAN

Originally produced in colour.
January 2016.

Rev	Date	Amendment	By
P1	22.01.2016	Drawing revised to show proposed new entrance gate location	ga
*	July 2015	Issued for planning	*

Client -

CLUTTONS

Title Proposed Site Plan

Drawing No 24818/16MR/P/01

Rev P1

Checked by -

Drawn by ga

Scale 1:200@A3

Date July 2015

Drawing Status Planning

16 Millfield Lane, Highgate, Camden