2000_PROPOSED

LBMV architects

Luigi Montefusco Ltd
27 Elizabeth Mews
NW3 4UH London
T+44 (0) 207 483 3880
info@lbmvarchitects.com
www.lbmvarchitects.com

DRAWINGS STATUS: MATERIAL AMENDMENT | A3

PROJECT TITLE: REAR AND SIDE EXTENSION

APPROVED PLANNING
ref. no. 2015/4039/P

81 Lawn Rd
NW3

DRAWN	CHECKED
MC	LM
DATE	SCALE
16.02.2016	

DRAWING TITLE

JOB NO	DRAWING NO
0049	A2000

GENERAL NOTE
- This drawing should be removed from currency immediately when a revised version is issued.
- All dimensions to be checked on site by the contractor. Discrepancies to be reported before proceeding with the works.
- This drawing is copyrighted.
- All dimensions in mm's.

LEGEND

REV	DESCRIPTION	DATE	NAME
--	--	--	--

PROPOSED GROUND FLOOR PLAN

SCALE 1:100

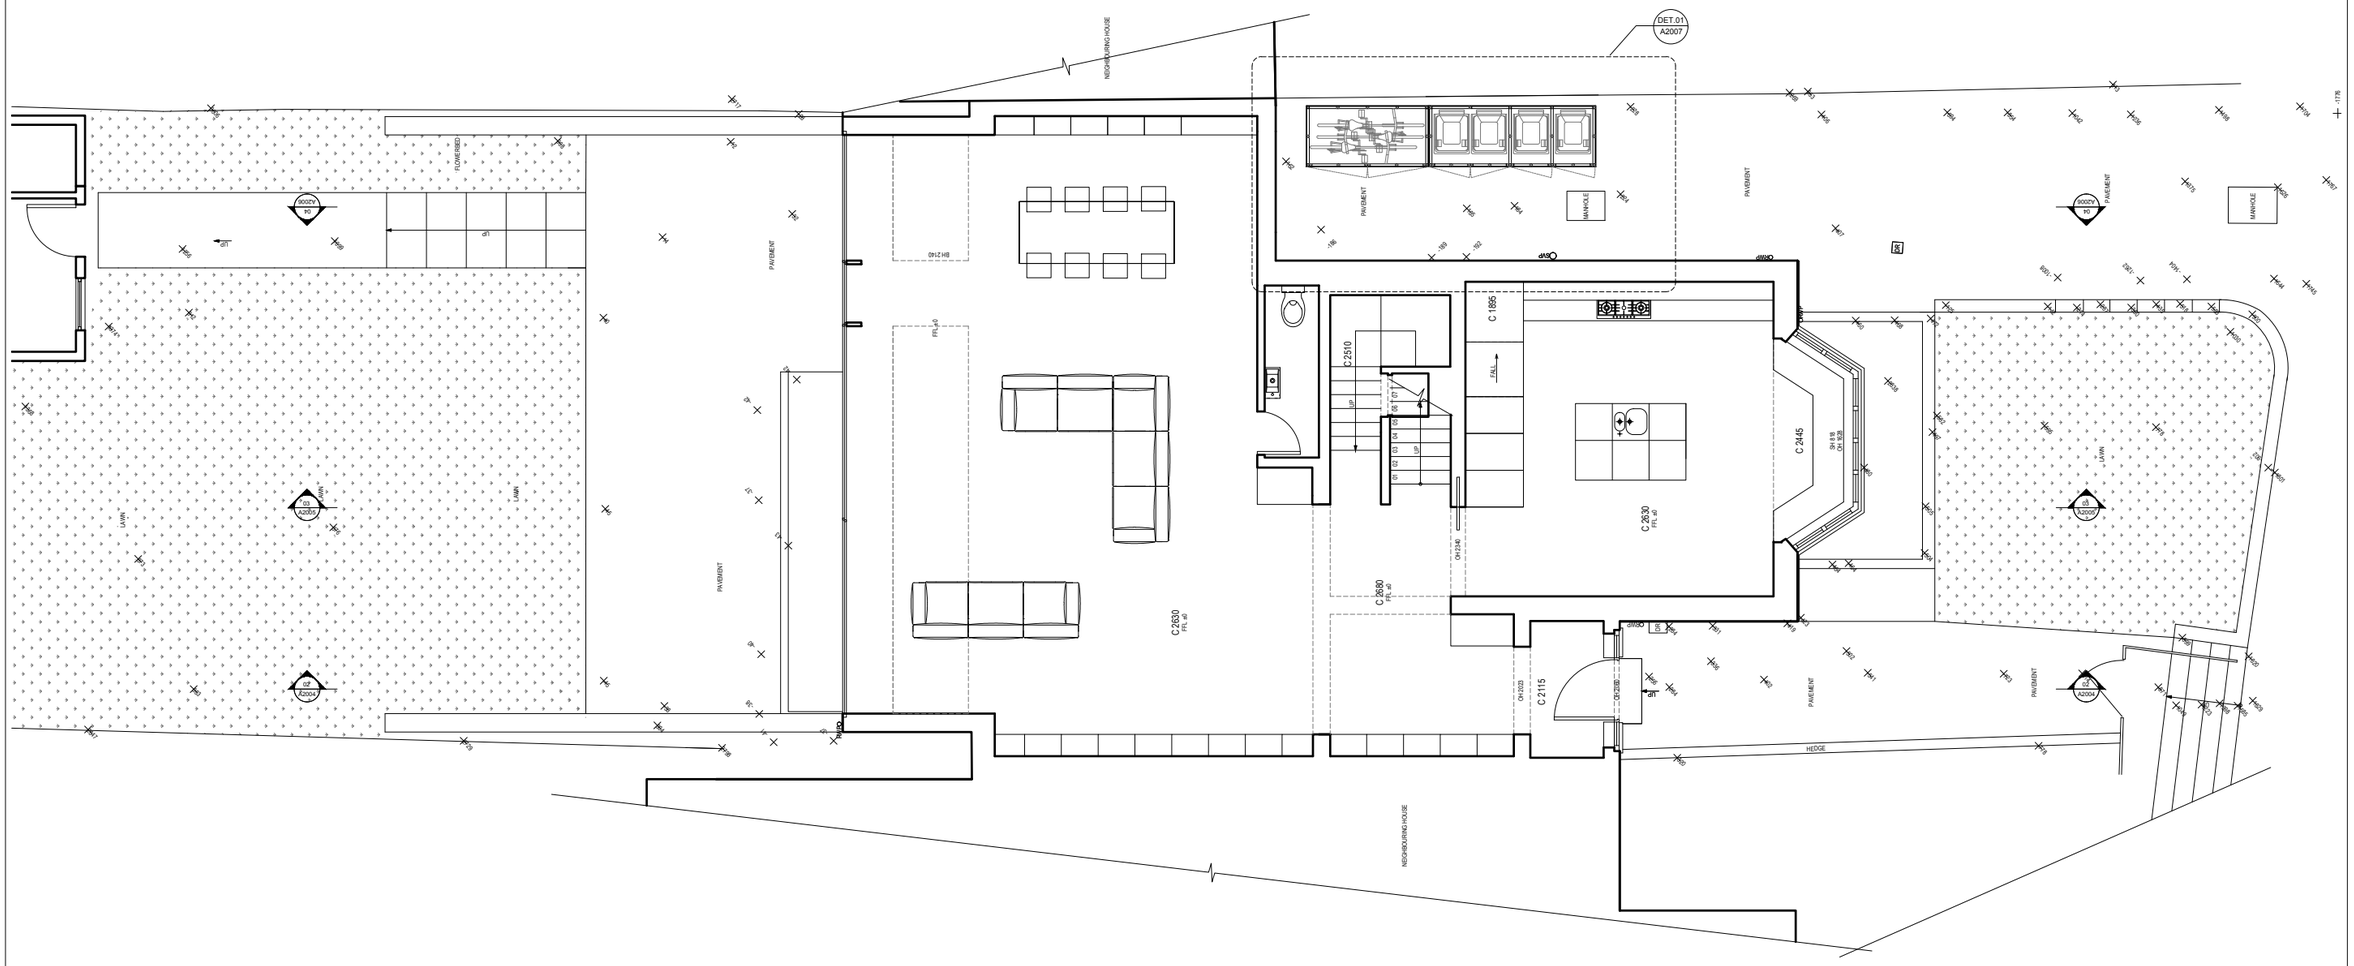

LBMV architects

Luigi Montefusco Ltd
27 Elizabeth Mews
NW3 4UH London
T+44 (0) 207 483 3880
info@lbmvarchitects.com
www.lbmvarchitects.com

DRAWINGS STATUS	MATERIAL AMENDMENT
	A3
PROJECT TITLE	REAR AND SIDE EXTENSION APPROVED PLANNING ref. no. 2015/4039/P 81 Lawn Rd NW3
DRAWN	MC
CHECKED	LM
DATE	16.02.2016
SCALE	1:100@A3
DRAWING TITLE	PROPOSED GROUND FLOOR PLAN
JOB NO	0049
DRAWING NO	A2002

GENERAL NOTE

- This drawing should be removed from currency immediately when a revised version is issued.
- All dimensions to be checked on site by the contractor. Discrepancies to be reported before proceeding with the works.
- This drawing is copyrighted.
- All dimensions in mm's.

LEGEND

N

1:100 0 1 5 m

REV	DESCRIPTION	DATE	NAME
--	--	--	--

PROPOSED FIRST FLOOR PLAN

SCALE 1:100

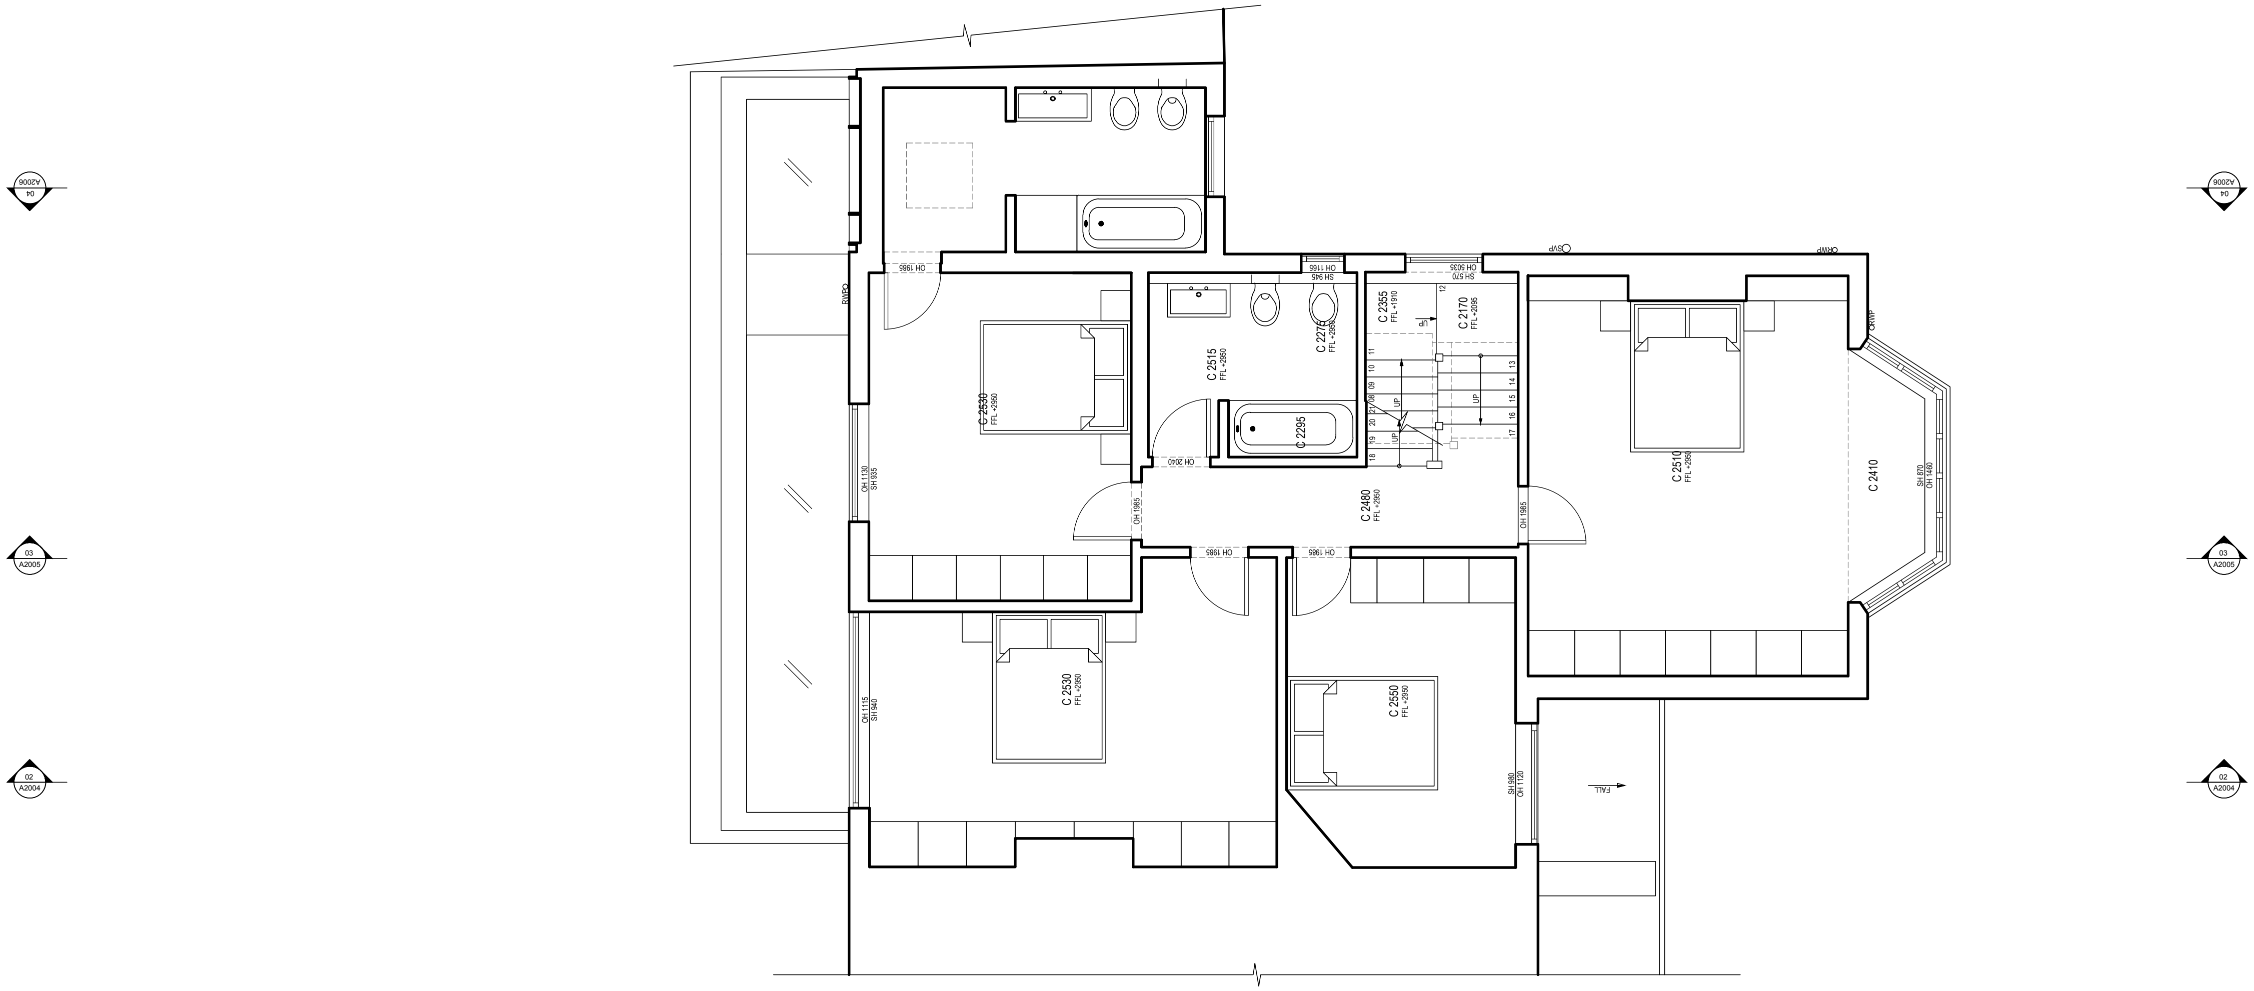

LBMV architects	DRAWINGS STATUS: MATERIAL AMENDMENT — A3	DRAWN: MC	CHECKED: LM
	PROJECT TITLE: REAR AND SIDE EXTENSION	DATE: 16.02.2016	SCALE: 1:100@A3

Luigi Montefusco Ltd
27 Elizabeth Mews
NW3 4UH London
T+44 (0) 207 483 3880
info@lbmvarchitects.com
www.lbmvarchitects.com

APPROVED PLANNING
ref. no. 2015/4039/P

81 Lawn Rd
NW3

DRAWING TITLE
PROPOSED FIRST FLOOR PLAN

JOB NO
0049

DRAWING NO
A2002

GENERAL NOTE
- This drawing should be removed from currency immediately when a revised version is issued.
- All dimensions to be checked on site by the contractor. Discrepancies to be reported before proceeding with the works.
- This drawing is copyrighted.
- All dimensions in mm's.

LEGEND

N

1:100 0 1 5 m

REV	DESCRIPTION	DATE	NAME
--	--	--	--

PROPOSED FRONT ELEVATION

SCALE 1:100

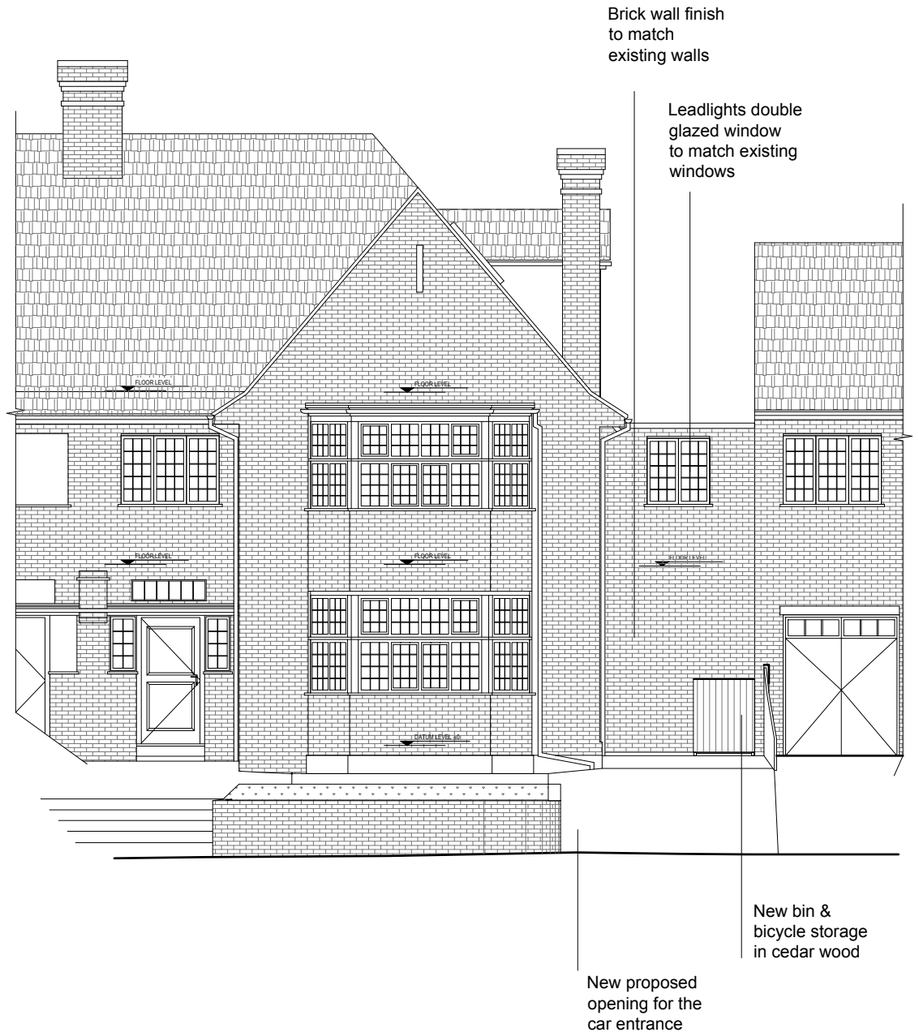

PROPOSED REAR ELEVATION

SCALE 1:100

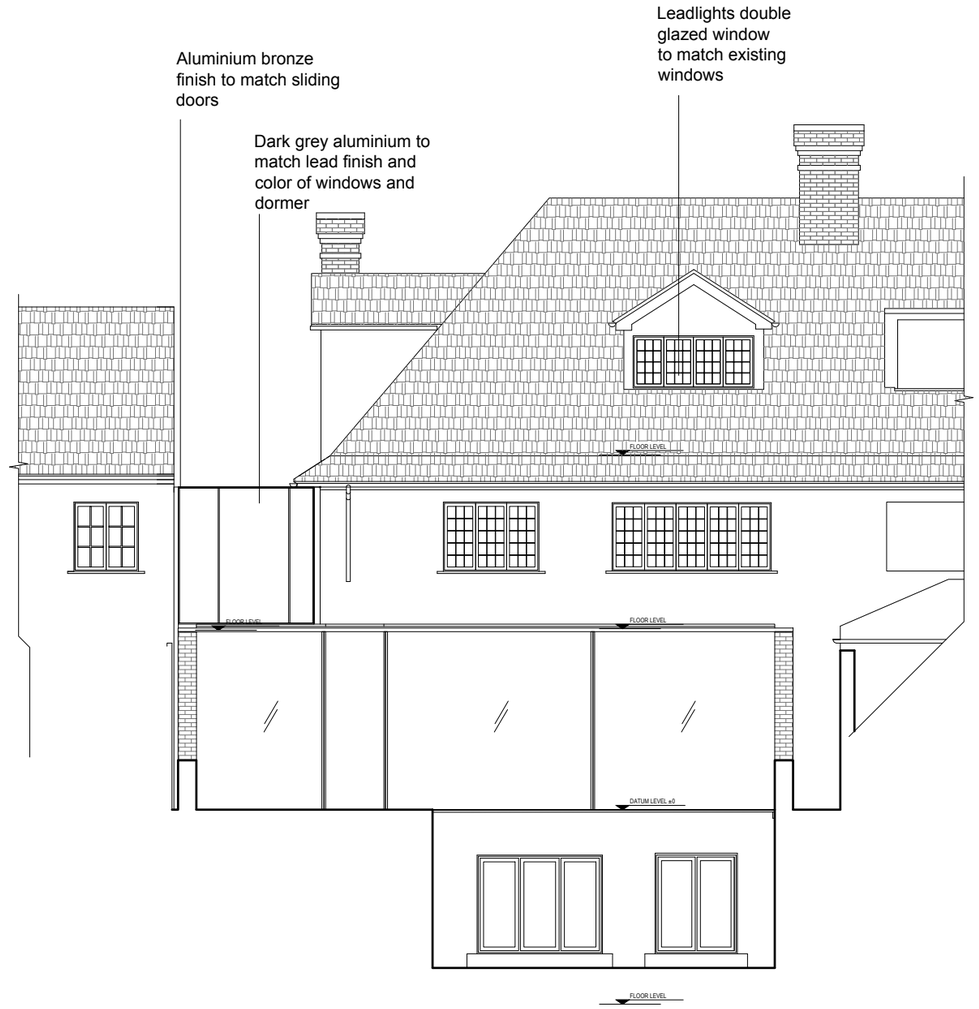

LBMV architects

Luigi Montefusco Ltd
27 Elizabeth Mews
NW3 4UH London
T+44 (0) 207 483 3880
info@lbmvarchitects.com
www.lbmvarchitects.com

DRAWINGS STATUS	MATERIAL AMENDMENT — A3
PROJECT TITLE	REAR AND SIDE EXTENSION APPROVED PLANNING ref. no. 2015/4039/P 81 Lawn Rd NW3
DRAWN	MC
CHECKED	LM
DATE	16.02.2016
SCALE	1:100@A3
DRAWING TITLE	PROPOSED ELEVATIONS
JOB NO	0049
DRAWING NO	A2003

GENERAL NOTE

- This drawing should be removed from currency immediately when a revised version is issued.
- All dimensions to be checked on site by the contractor. Discrepancies to be reported before proceeding with the works.
- This drawing is copyrighted.
- All dimensions in mm's.

LEGEND

1:100 0 1 5 m

REV	DESCRIPTION	DATE	NAME
--	--	--	--

PROPOSED SIDE ELEVATION - SECTION 02

SCALE 1:100

LBMV architects

Luigi Montefusco Ltd
27 Elizabeth Mews
NW3 4UH London
T+44 (0) 207 483 3880
info@lbmvarchitects.com
www.lbmvarchitects.com

DRAWINGS STATUS: MATERIAL AMENDMENT	A3	DRAWN: MC	CHECKED: LM
PROJECT TITLE: REAR AND SIDE EXTENSION APPROVED PLANNING ref. no. 2015/4039/P 81 Lawn Rd NW3		DATE: 16.02.2016	SCALE: 1:100@A3
		DRAWING TITLE: PROPOSED SIDE ELEVATION-SECTION 02	
		JOB NO: 0049	DRAWING NO: A2004

GENERAL NOTE
- This drawing should be removed from currency immediately when a revised version is issued.
- All dimensions to be checked on site by the contractor. Discrepancies to be reported before proceeding with the works.
- This drawing is copyrighted.
- All dimensions in mm's.

LEGEND

1:100 0 1 5 m

REV	DESCRIPTION	DATE	NAME
--	--	--	--

PROPOSED SECTION 03

SCALE 1:100

LBMV architects

Luigi Montefusco Ltd
27 Elizabeth Mews
NW3 4UH London
T+44 (0) 207 483 3880
info@lbmvarchitects.com
www.lbmvarchitects.com

DRAWINGS STATUS	MATERIAL AMENDMENT
	A3
PROJECT TITLE	REAR AND SIDE EXTENSION APPROVED PLANNING ref. no. 2015/4039/P 81 Lawn Rd NW3
DRAWN	MC
CHECKED	LM
DATE	16.02.2016
SCALE	1:100@A3
DRAWING TITLE	PROPOSED SECTION 03
JOB NO	0049
DRAWING NO	A2005

GENERAL NOTE

- This drawing should be removed from currency immediately when a revised version is issued.
- All dimensions to be checked on site by the contractor. Discrepancies to be reported before proceeding with the works.
- This drawing is copyrighted.
- All dimensions in mm's.

LEGEND

1:100 0 1 5 m

REV	DESCRIPTION	DATE	NAME
--	--	--	--

PROPOSED SIDE ELEVATION - SECTION 04

SCALE 1:100

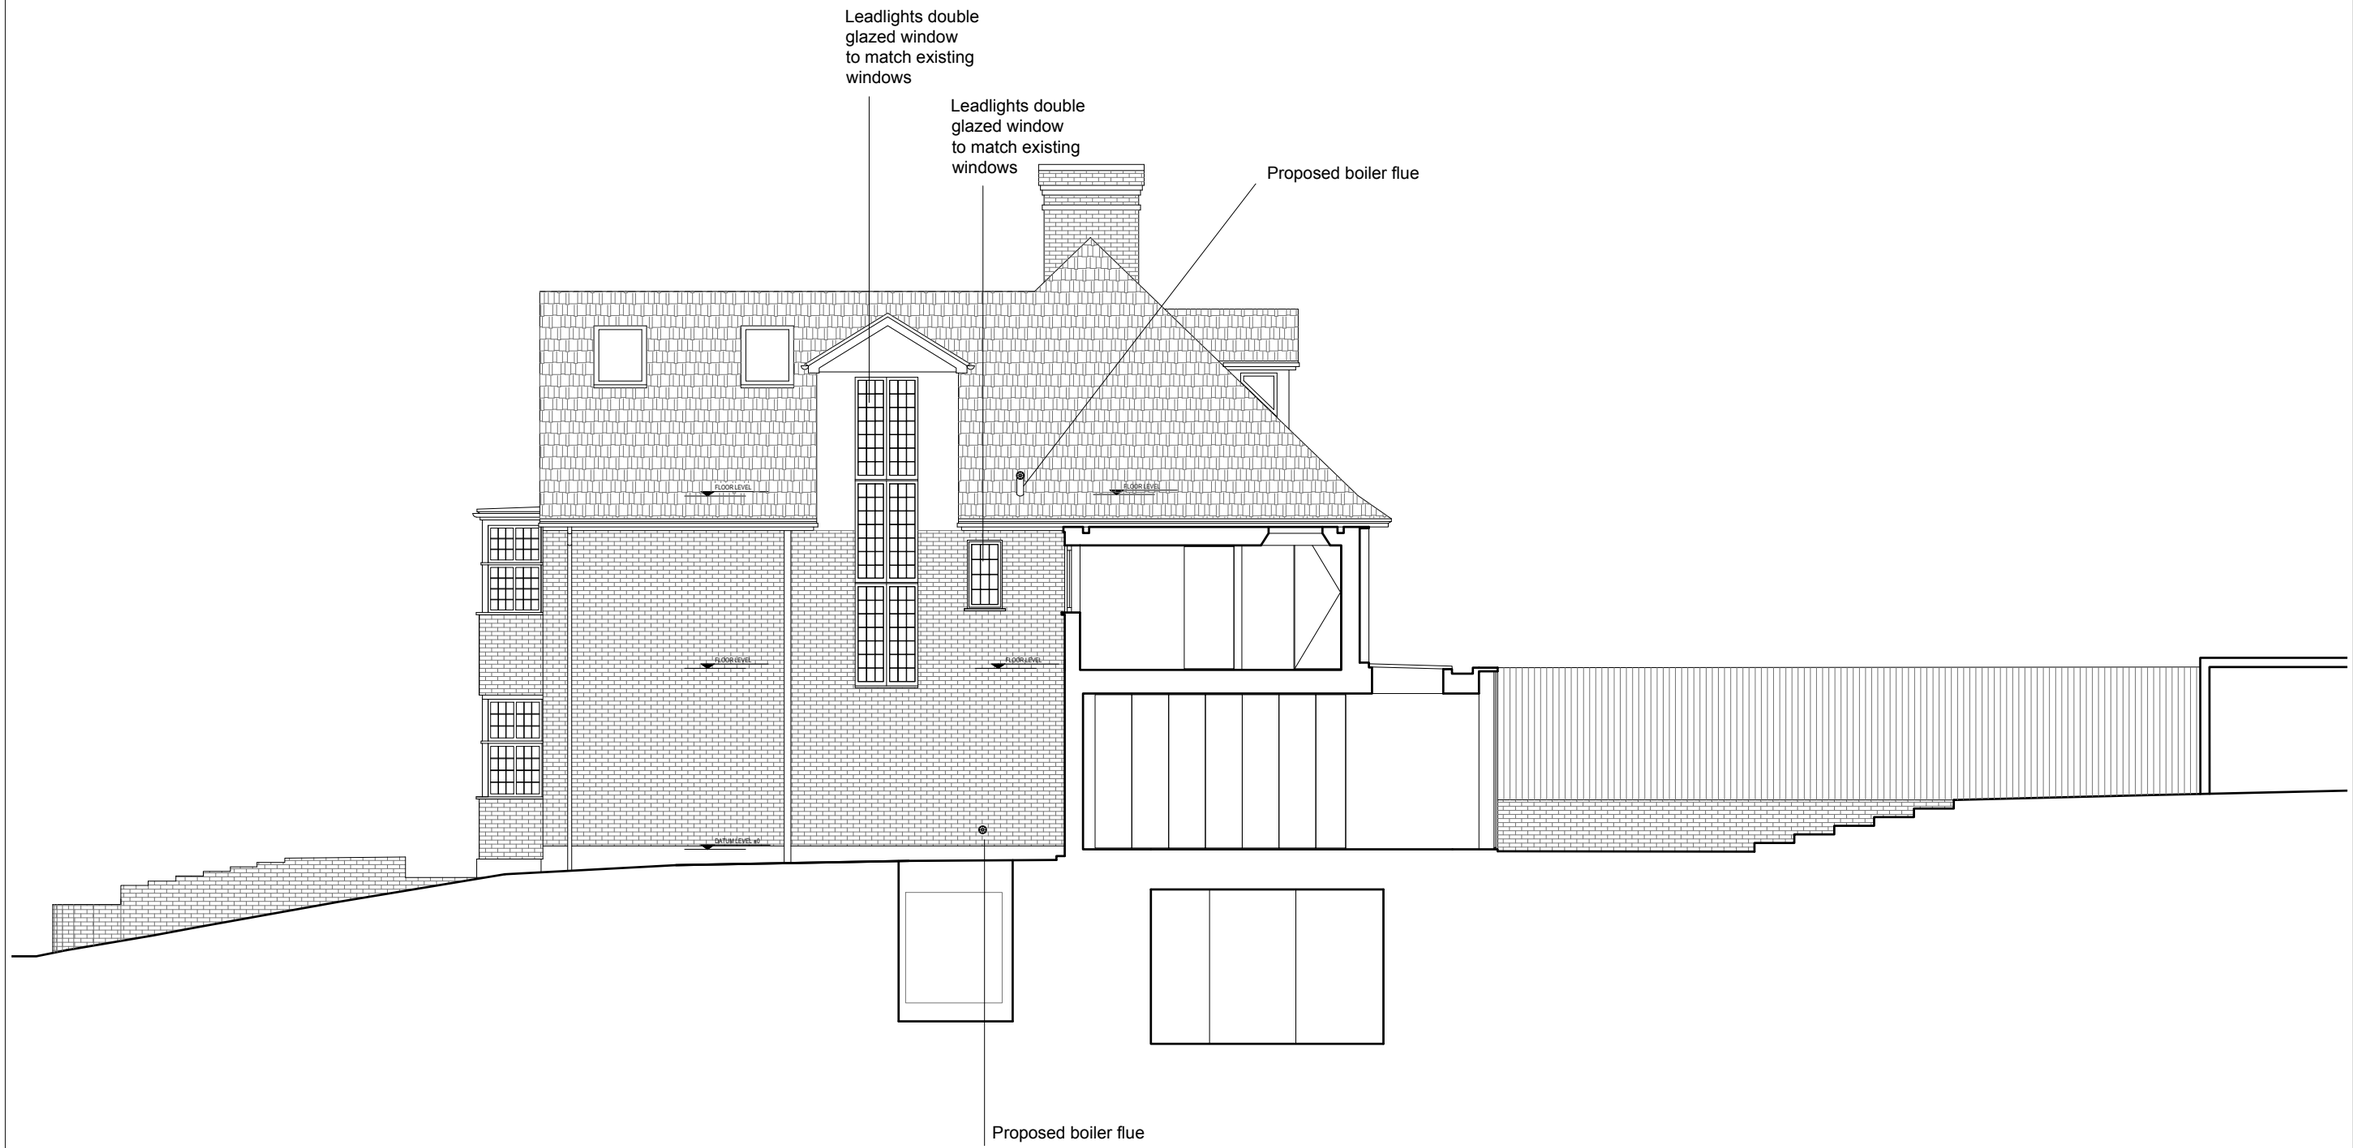

LBMV architects

Luigi Montefusco Ltd
27 Elizabeth Mews
NW3 4UH London
T+44 (0) 207 483 3880
info@lbmvarchitects.com
www.lbmvarchitects.com

DRAWINGS STATUS	MATERIAL AMENDMENT
	A3
PROJECT TITLE	REAR AND SIDE EXTENSION APPROVED PLANNING ref. no. 2015/4039/P 81 Lawn Rd NW3
DRAWN	MC
CHECKED	LM
DATE	16.02.2016
SCALE	1:100@A3
DRAWING TITLE	PROPOSED SIDE ELEVATION-SECTION 04
JOB NO	0049
DRAWING NO	A2006

GENERAL NOTE

- This drawing should be removed from currency immediately when a revised version is issued.
- All dimensions to be checked on site by the contractor. Discrepancies to be reported before proceeding with the works.
- This drawing is copyrighted.
- All dimensions in mm's.

LEGEND

1:100 0 1 5 m

REV	DESCRIPTION	DATE	NAME
--	--	--	--

DETAIL 01- BIN & BICYCLE STORAGE

SCALE 1:50

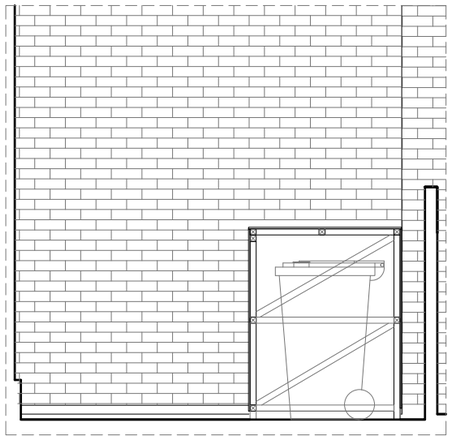

SIDE SECTION

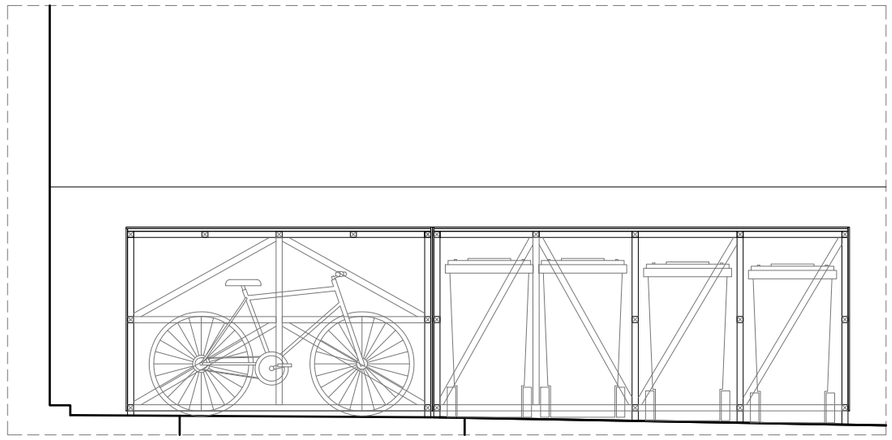

SECTION

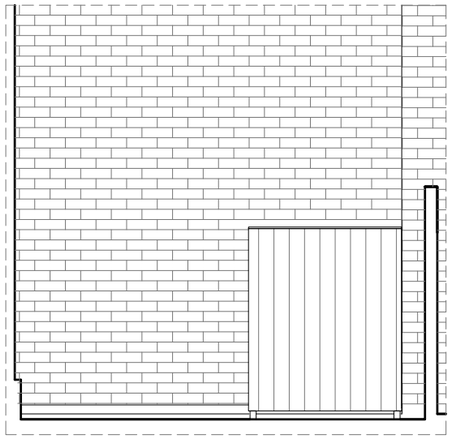

SIDE ELEVATION

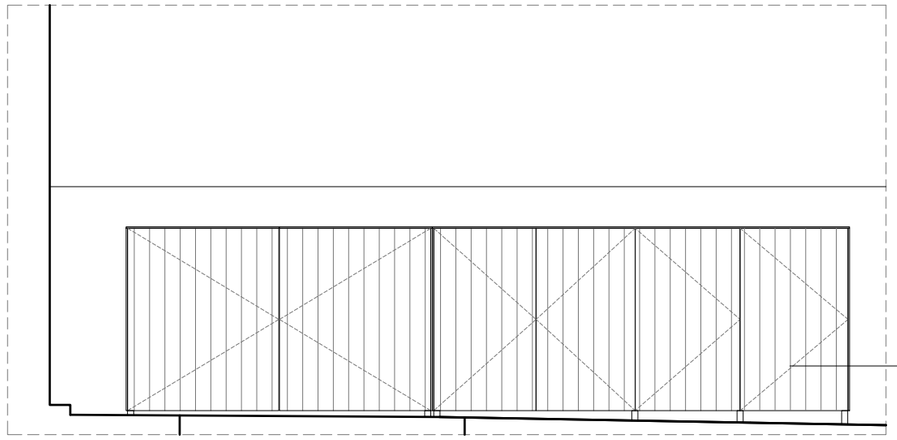

ELEVATION

Cedar wood cladding

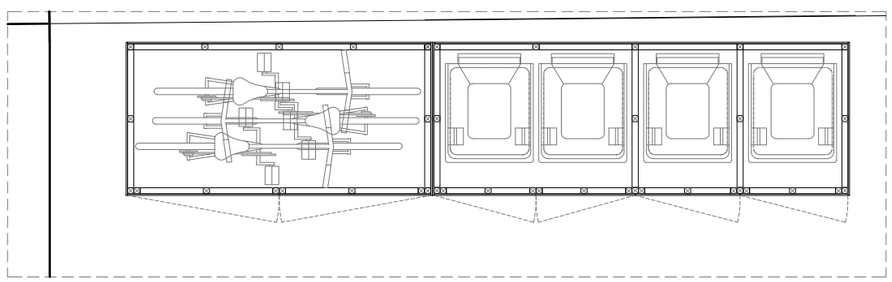

PLAN

LBMV architects

Luigi Montefusco Ltd
27 Elizabeth Mews
NW3 4UH London
T+44 (0) 207 483 3880
info@lbmvarchitects.com
www.lbmvarchitects.com

DRAWINGS STATUS	MATERIAL AMENDMENT
	A3
PROJECT TITLE	REAR AND SIDE EXTENSION APPROVED PLANNING ref. no. 2015/4039/P 81 Lawn Rd NW3
DRAWN	MC
CHECKED	LM
DATE	16.02.2016
SCALE	1:50@A3
DRAWING TITLE	DETAILS
JOB NO	0049
DRAWING NO	A2007

GENERAL NOTE

- This drawing should be removed from currency immediately when a revised version is issued.
- All dimensions to be checked on site by the contractor. Discrepancies to be reported before proceeding with the works.
- This drawing is copyrighted.
- All dimensions in mm's.

LEGEND

1:100 0 1 5 m

REV	DESCRIPTION	DATE	NAME
--	--	--	--