NOTES:

IC Inspection Chamber

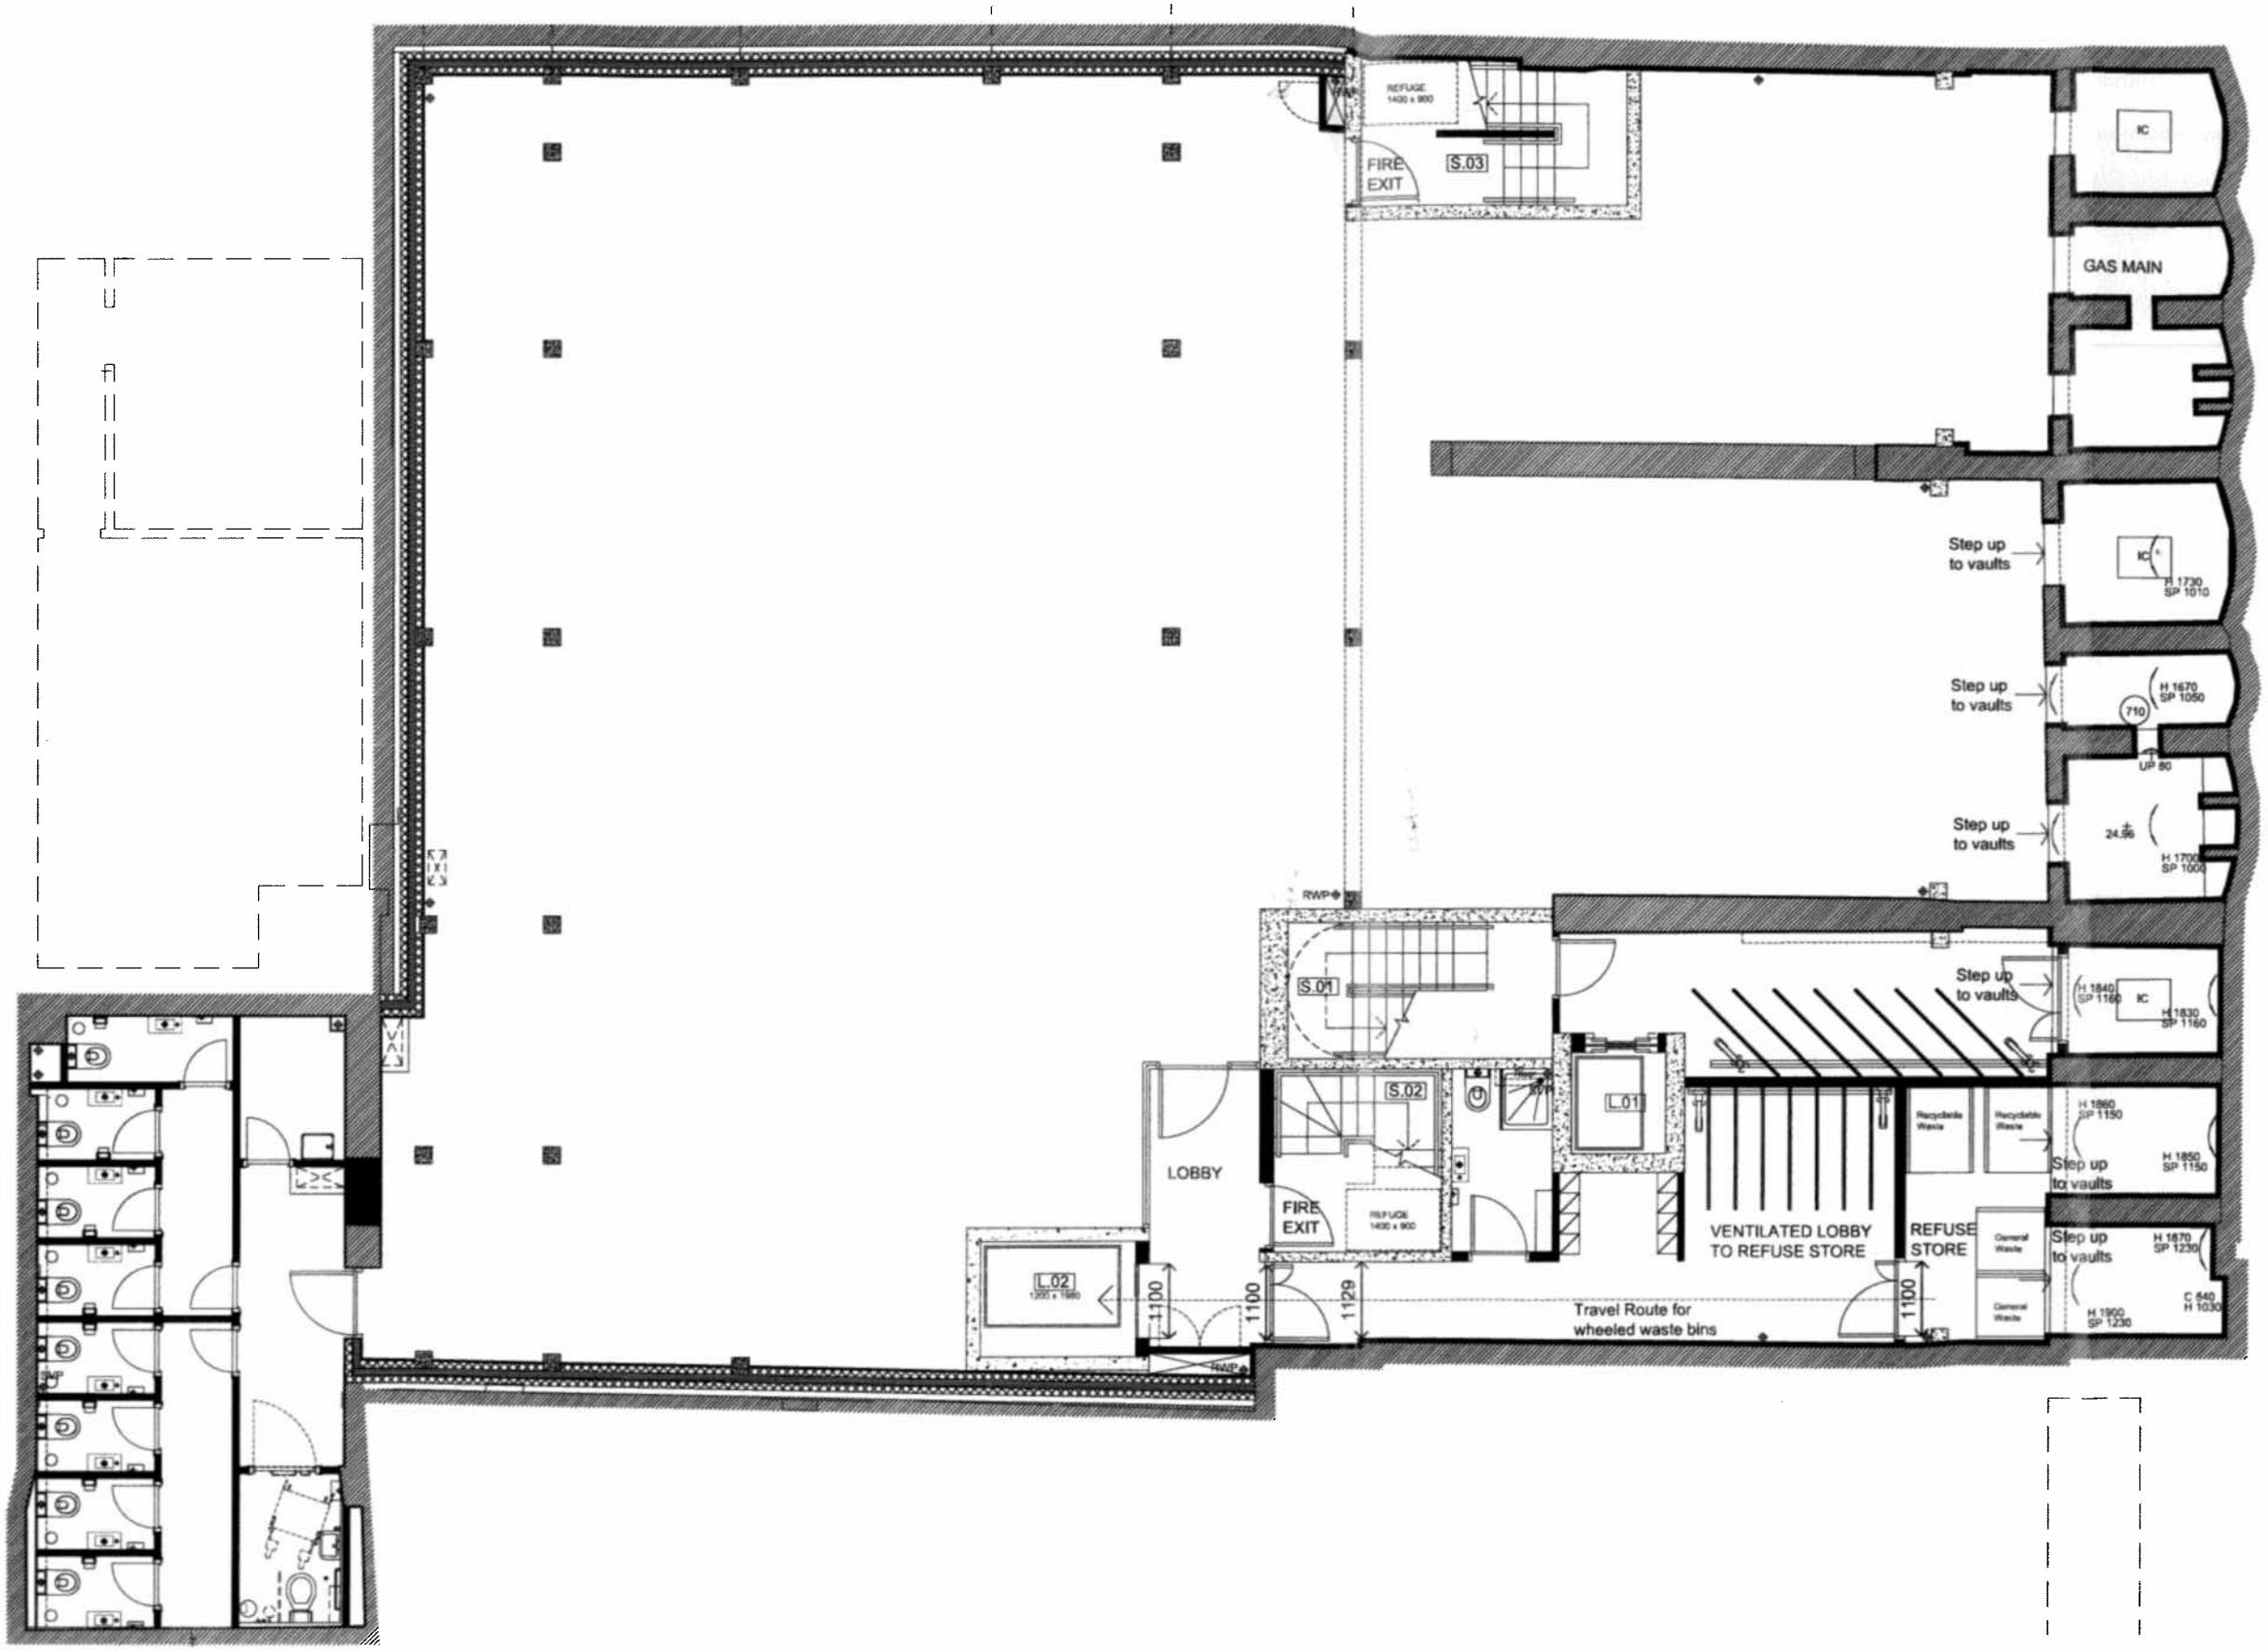

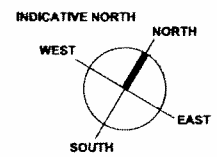

PROPOSED: LOWER GROUND FLOOR PLAN 1:50 @ A1 / 1:100 @ A3
Level: + 24.215

JOB TITLE Merchant Land Investment Ltd 51, 63, 65 Charlotte Street London W1T 4PF	JOB NO. 249	DRWG. TITLE DISCHARGE CONDITION 13 LOWER GROUND PLAN	STATUS PLANNING
		DRWG. NO. 249 / SK / 201 (A1 ORIGINAL FORMAT)	REV: / SCALE: 1:50@A1 1:100@A3
Studiodownie ARCHITECTS LLP	TEL: +44 (0) 20 7299 7768 info@studiodownie.com	All dimensions to be checked on site by the Contractor and confirmed with the Architect prior to construction. Do not scale off this drawing.	Drawn: DC Chk: FG DATE: 08/02/16