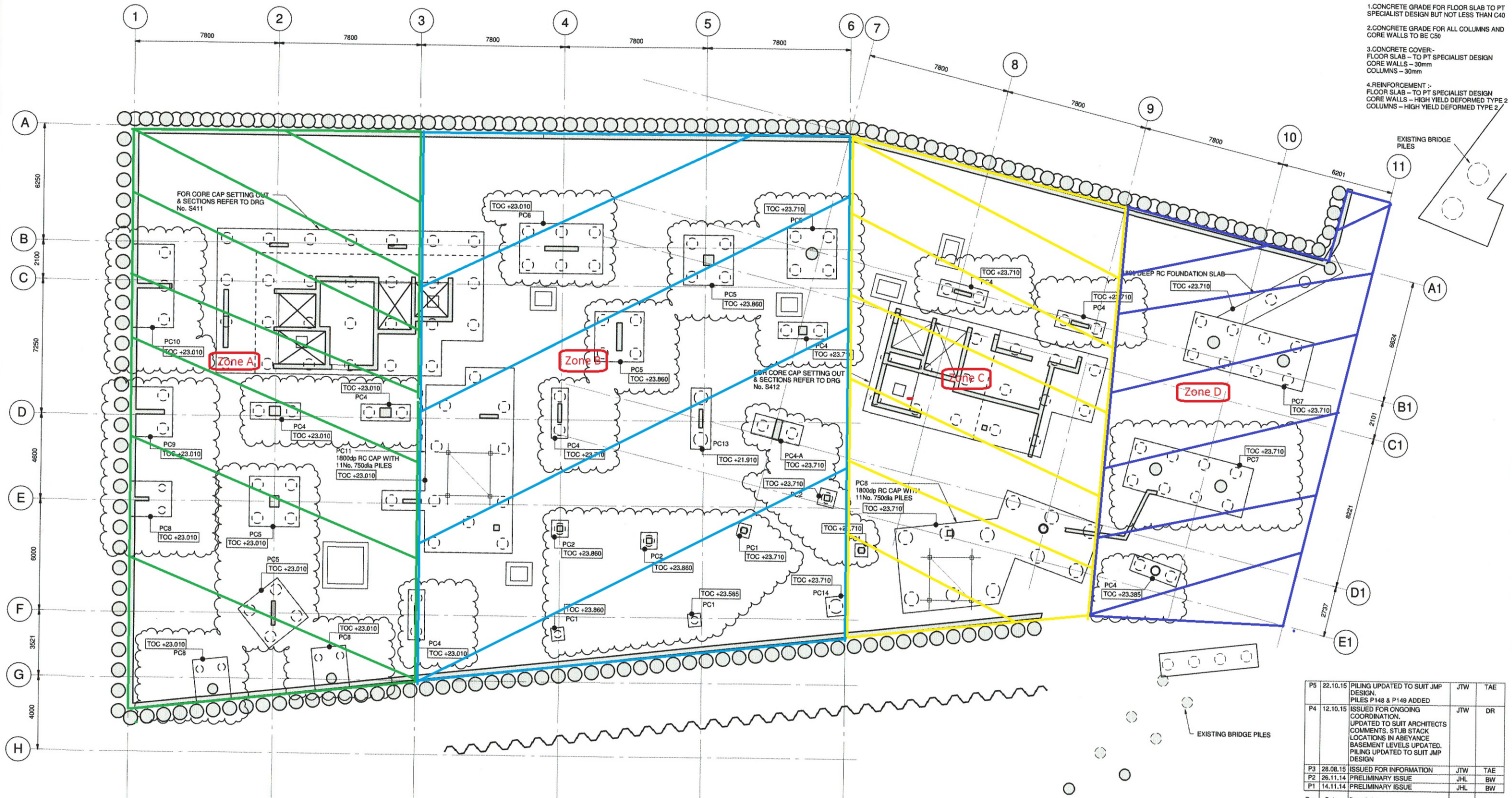

CONCRETE NOTES

1.CONCRETE GRADE FOR FLOOR SLAB TO PT SPECIALIST DESIGN BUT NOT LESS THAN C40

2.CONCRETE GRADE FOR ALL COLUMNS AND CORE WALLS TO BE C50

3.CONCRETE COVER:-
FLOOR SLAB – TO PT SPECIALIST DESIGN
CORE WALLS – 30mm
COLUMNS – 30mm

4.REINFORCEMENT :-
FLOOR SLAB – TO PT SPECIALIST DESIGN
CORE WALLS – HIGH YIELD DEFORMED TYPE 2
COLUMNS – HIGH YIELD DEFORMED TYPE 2

Rev	Date	Description	Drawn	Check
P5	22.10.15	PILING UPDATED TO SUIT JMP DESIGN. PILES P148 & P149 ADDED	JTW	TAE
P4	12.10.15	ISSUED FOR ONGOING COORDINATION. UPDATED TO SUIT ARCHITECTS COMMENTS. STUB STACK LOCATIONS IN ASCYTANCE BASEMENT LEVELS UPDATED. PILING UPDATED TO SUIT JMP DESIGN	JTW	DR
P3	26.06.15	ISSUED FOR INFORMATION	JTW	TAE
P2	26.11.14	PRELIMINARY ISSUE	JHL	BW
P1	14.11.14	PRELIMINARY ISSUE	JHL	BW

conisbee
Consulting Structural Engineers
Consulting Civil Engineers
1-5 Offord St
London N1 1DH
Tel 020 7700 6666
Fax 020 7700 6666
design@conisbee.co.uk
www.conisbee.co.uk

CORE WALL PLANS REFER TO DRG No. S600-S605

NOT FOR CONSTRUCTION

Drawing Status: PRELIMINARY

Project: 102 CAMLEY STREET

Title: FOUNDATION PLAN

Date: 12-09-11
Scale: 1 : 100
Drawn: J.WELSH
Engineer: TAE
Project No: 140674
Drawing No: S110
Revision: P5

THIS DRAWING MUST BE READ IN CONJUNCTION WITH THE SPECIFICATION AND ALL OTHER RELEVANT DRAWINGS. DO NOT SCALE FROM THIS DRAWING.