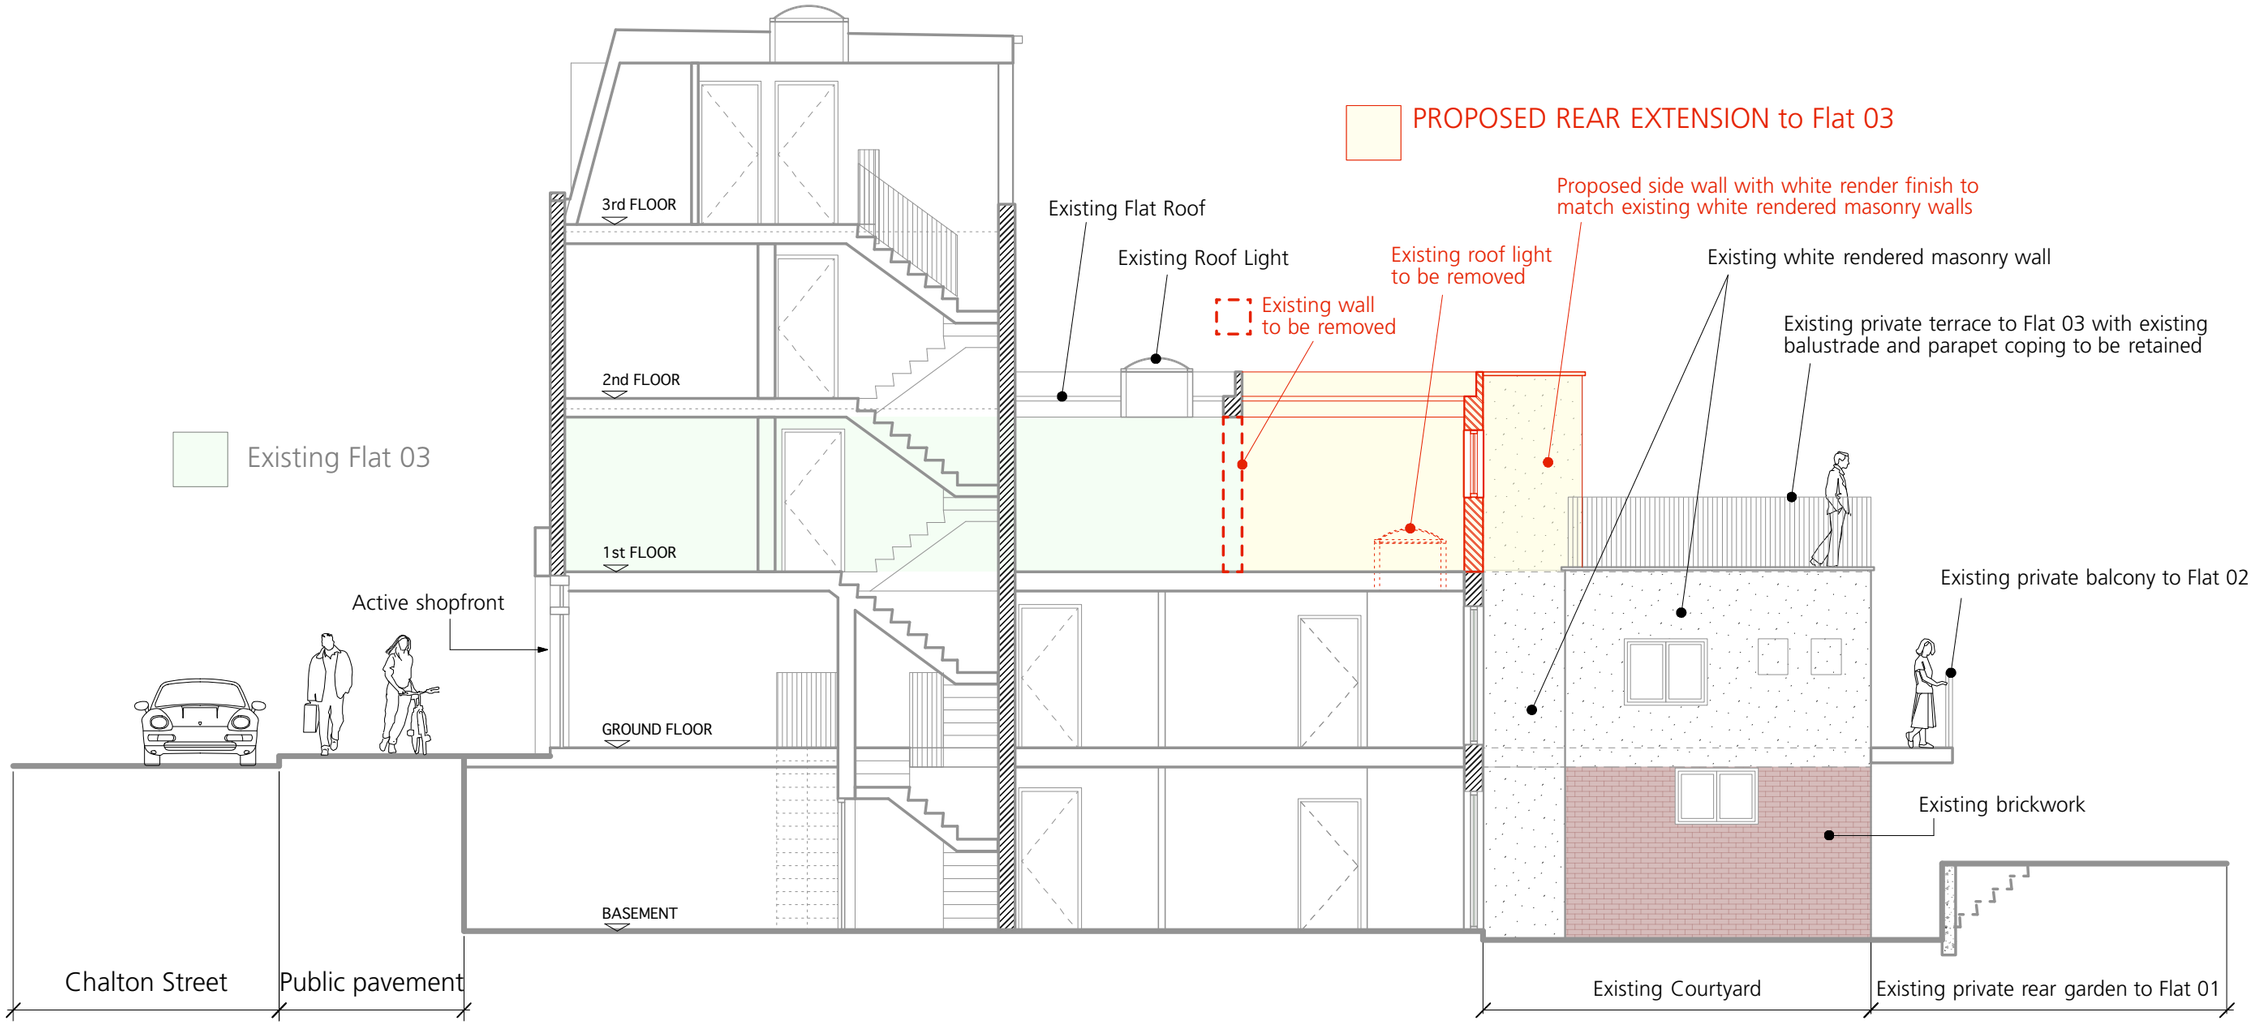
PROPOSED REAR EXTENSION to Flat 03
Existing Flat 03
3rd FLOOR
2nd FLOOR
1st FLOOR
GROUND FLOOR
BASEMENT
Existing Flat Roof
Existing Roof Light
Existing wall to be removed
Existing roof light to be removed
Proposed side wall with white render finish to match existing white rendered masonry walls
Existing white rendered masonry wall
Existing private terrace to Flat 03 with existing balustrade and parapet coping to be retained
Existing private balcony to Flat 02
Active shopfront
Existing brickwork
Chalton Street
Public pavement
Existing Courtyard
Existing private rear garden to Flat 01