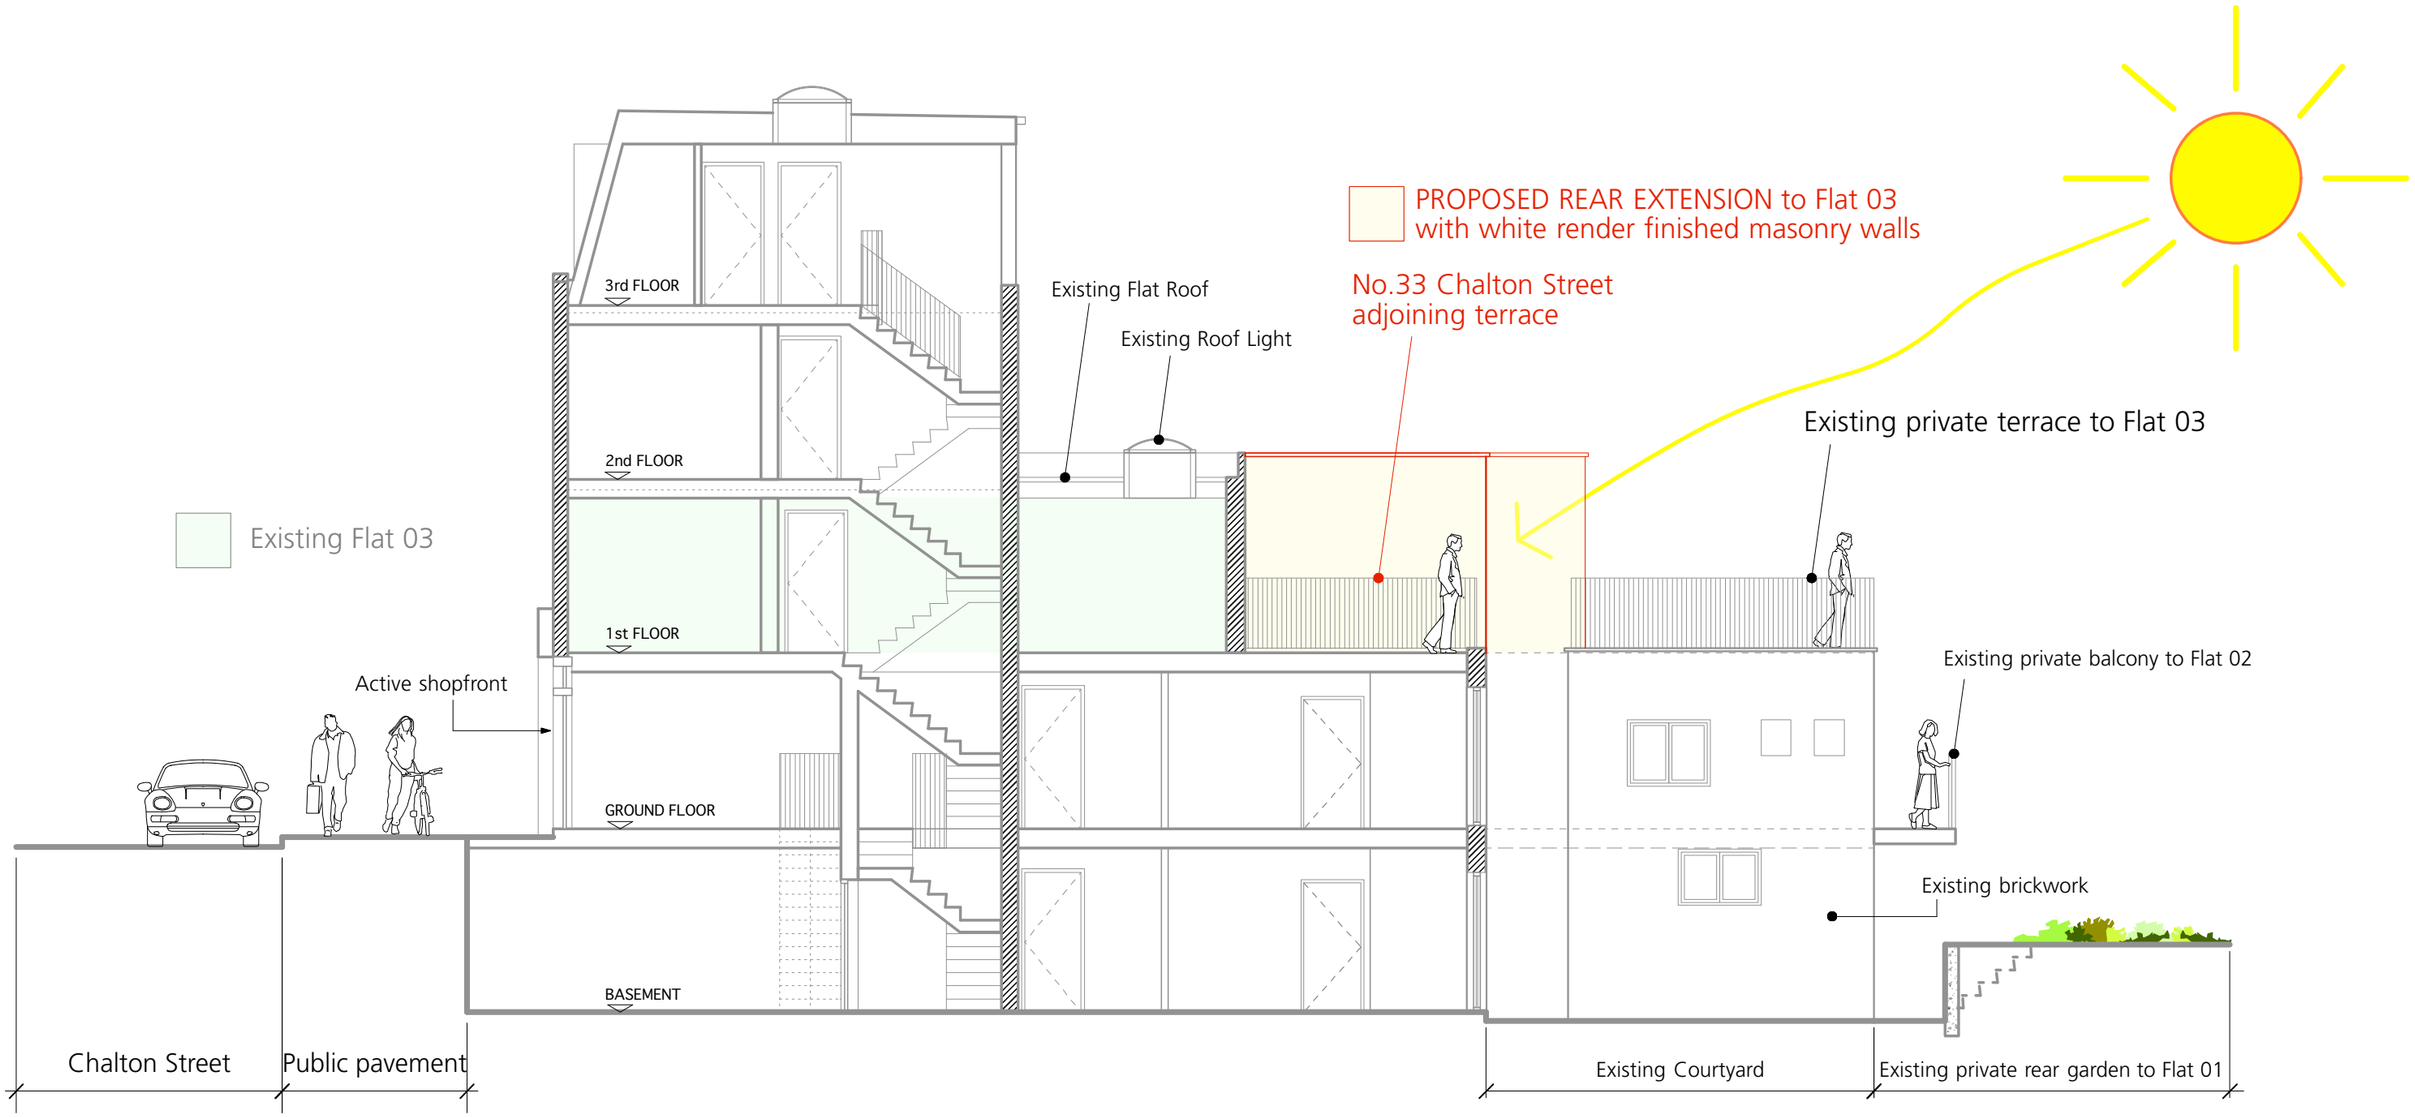
PROPOSED REAR EXTENSION to Flat 03
with white render finished masonry walls
No.33 Chalton Street
adjoining terrace
Existing Flat Roof
Existing Roof Light
Existing private terrace to Flat 03
Existing Flat 03
3rd FLOOR
2nd FLOOR
1st FLOOR
GROUND FLOOR
BASEMENT
Active shopfront
Existing private balcony to Flat 02
Existing brickwork
Chalton Street
Public pavement
Existing Courtyard
Existing private rear garden to Flat 01