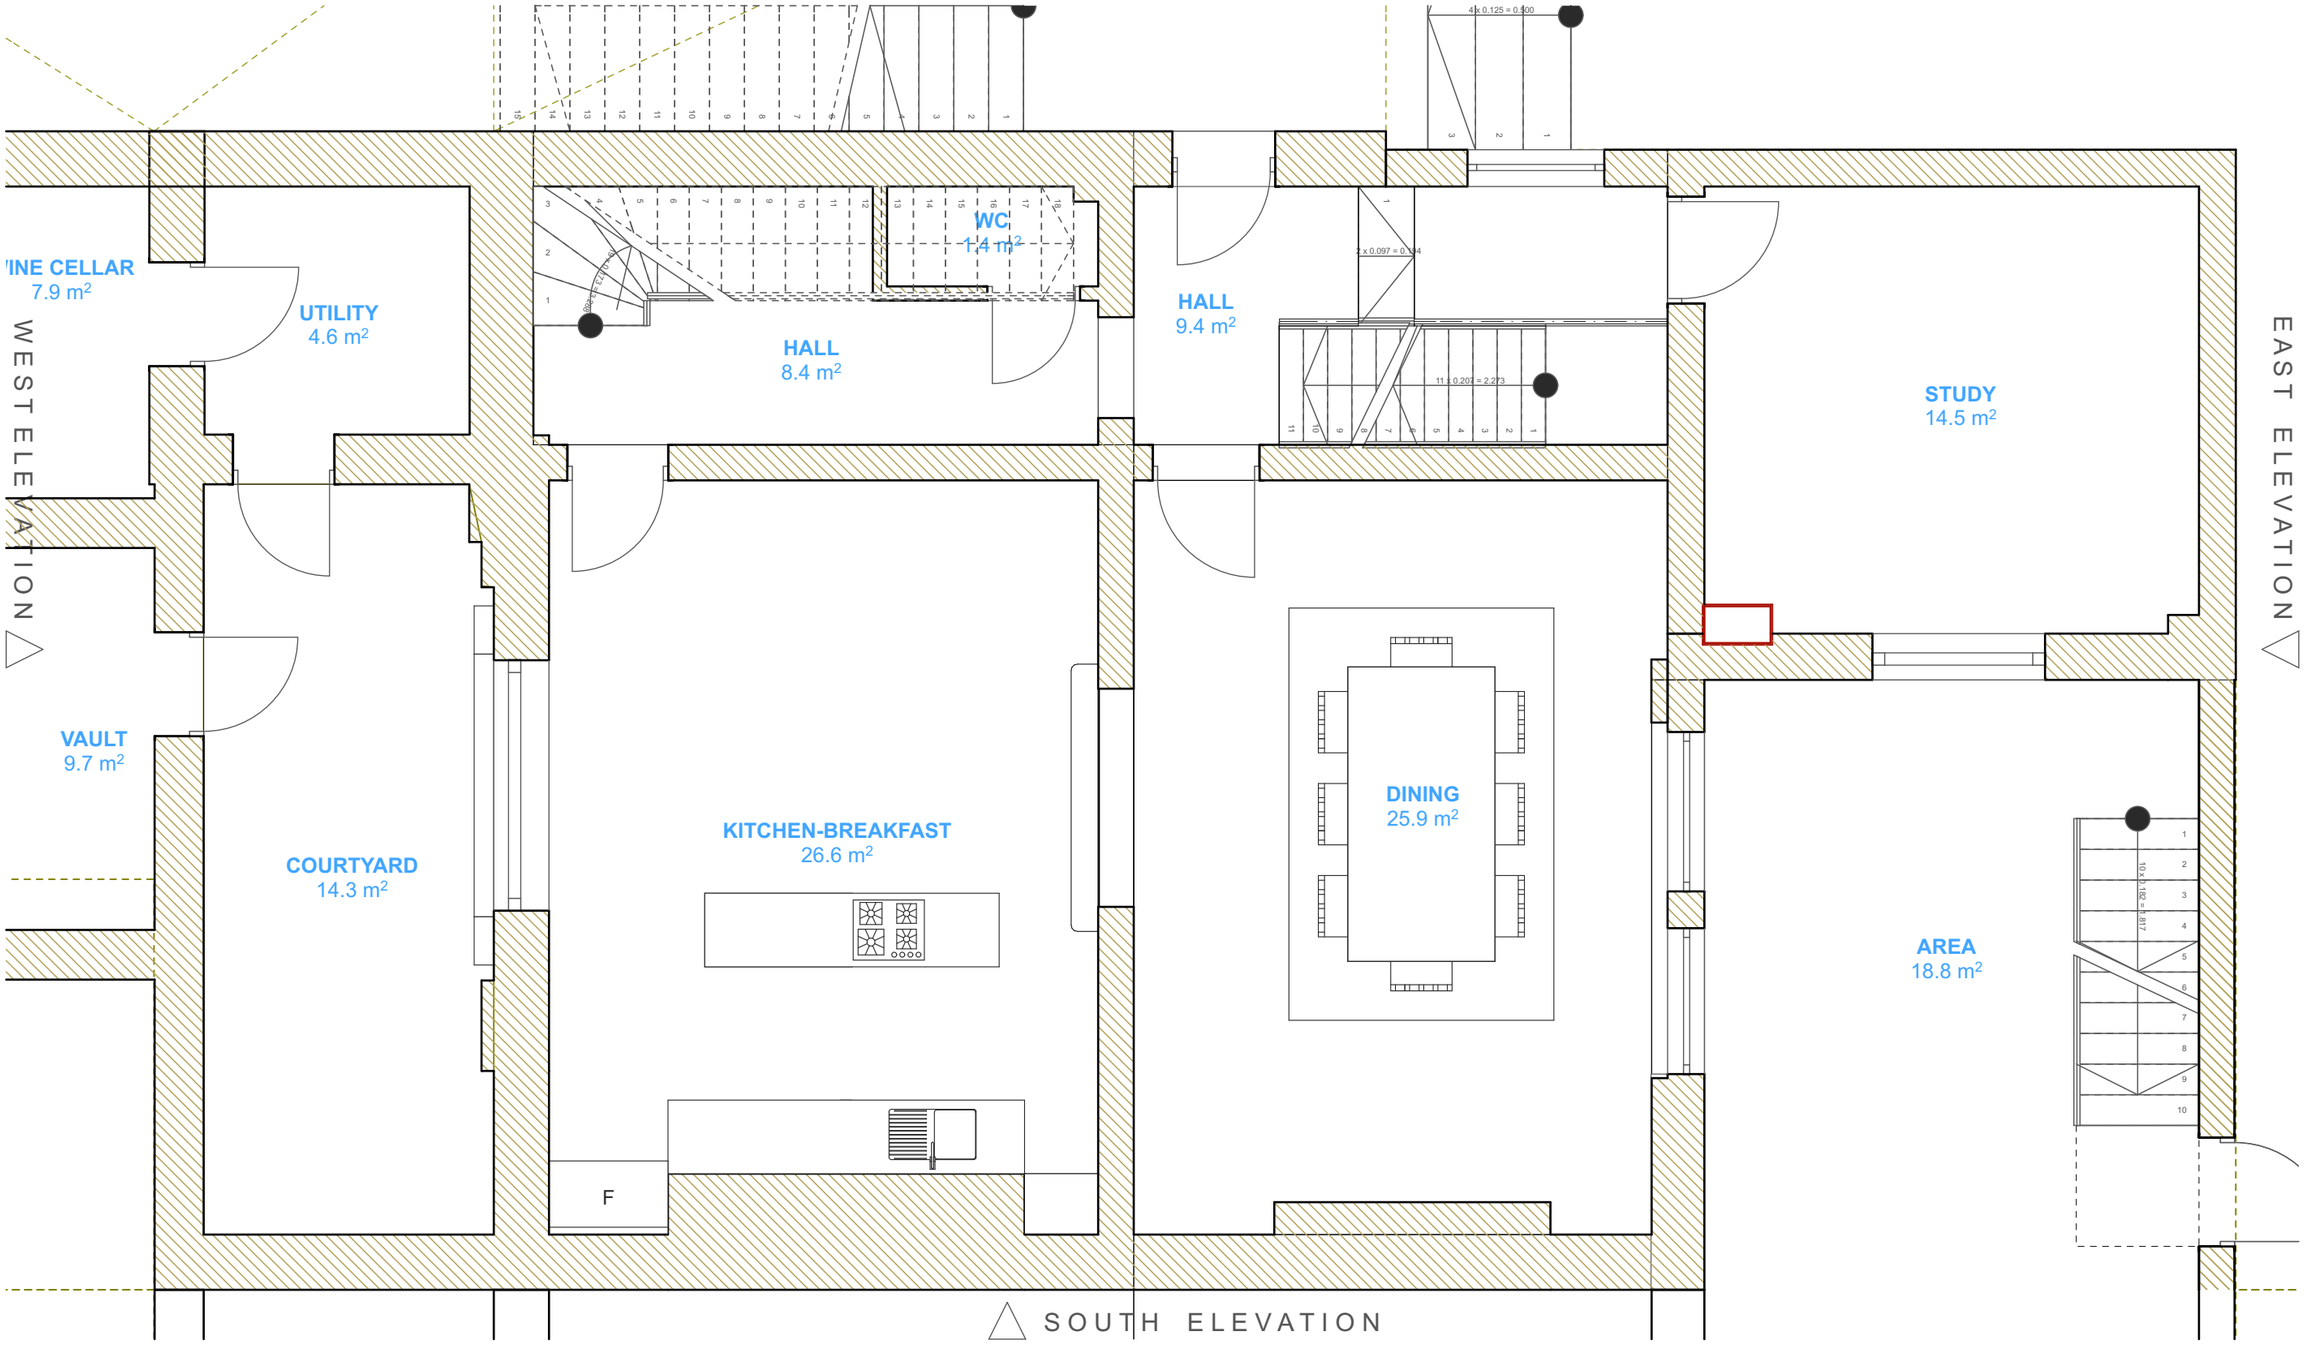

YOOP Architects
1st Floor, Compass House,
Pynnacles Close, Stanmore,
Middlesex, HA7 4AF, England
info@yooparchitects.co.uk
020 8954 6291
This drawing is copyright YOOP Architects.

EXISTING LOWER G.FLOOR 1:50

0m 1m 2m 3m 4m 5m 6m 7m 8m 9m 10m

SCALE 1:50 @ A3

Rev A- Revised AC units, layout & notes

Drawing	EXISTING LOWER GROUND		
Job	19 CUMBERLAND TERRACE, LONDON, NW1 4HS, ENGLAND		
Job No.	Date	Drn	Chk
2014/069	05/08/2015	MW	GE
Scale	Drawing No.	Revision	
1:50	069/EX/011	A	