Arts Lettres Techniques Limited 2016 copyright is retained ©

scale 1:50 0.5m 1.0m 1.5m 2.0m 2.5m

ROOF PLAN CURRENT CONSENT DRAWING

ROOF PLAN AMENDED PROPOSAL

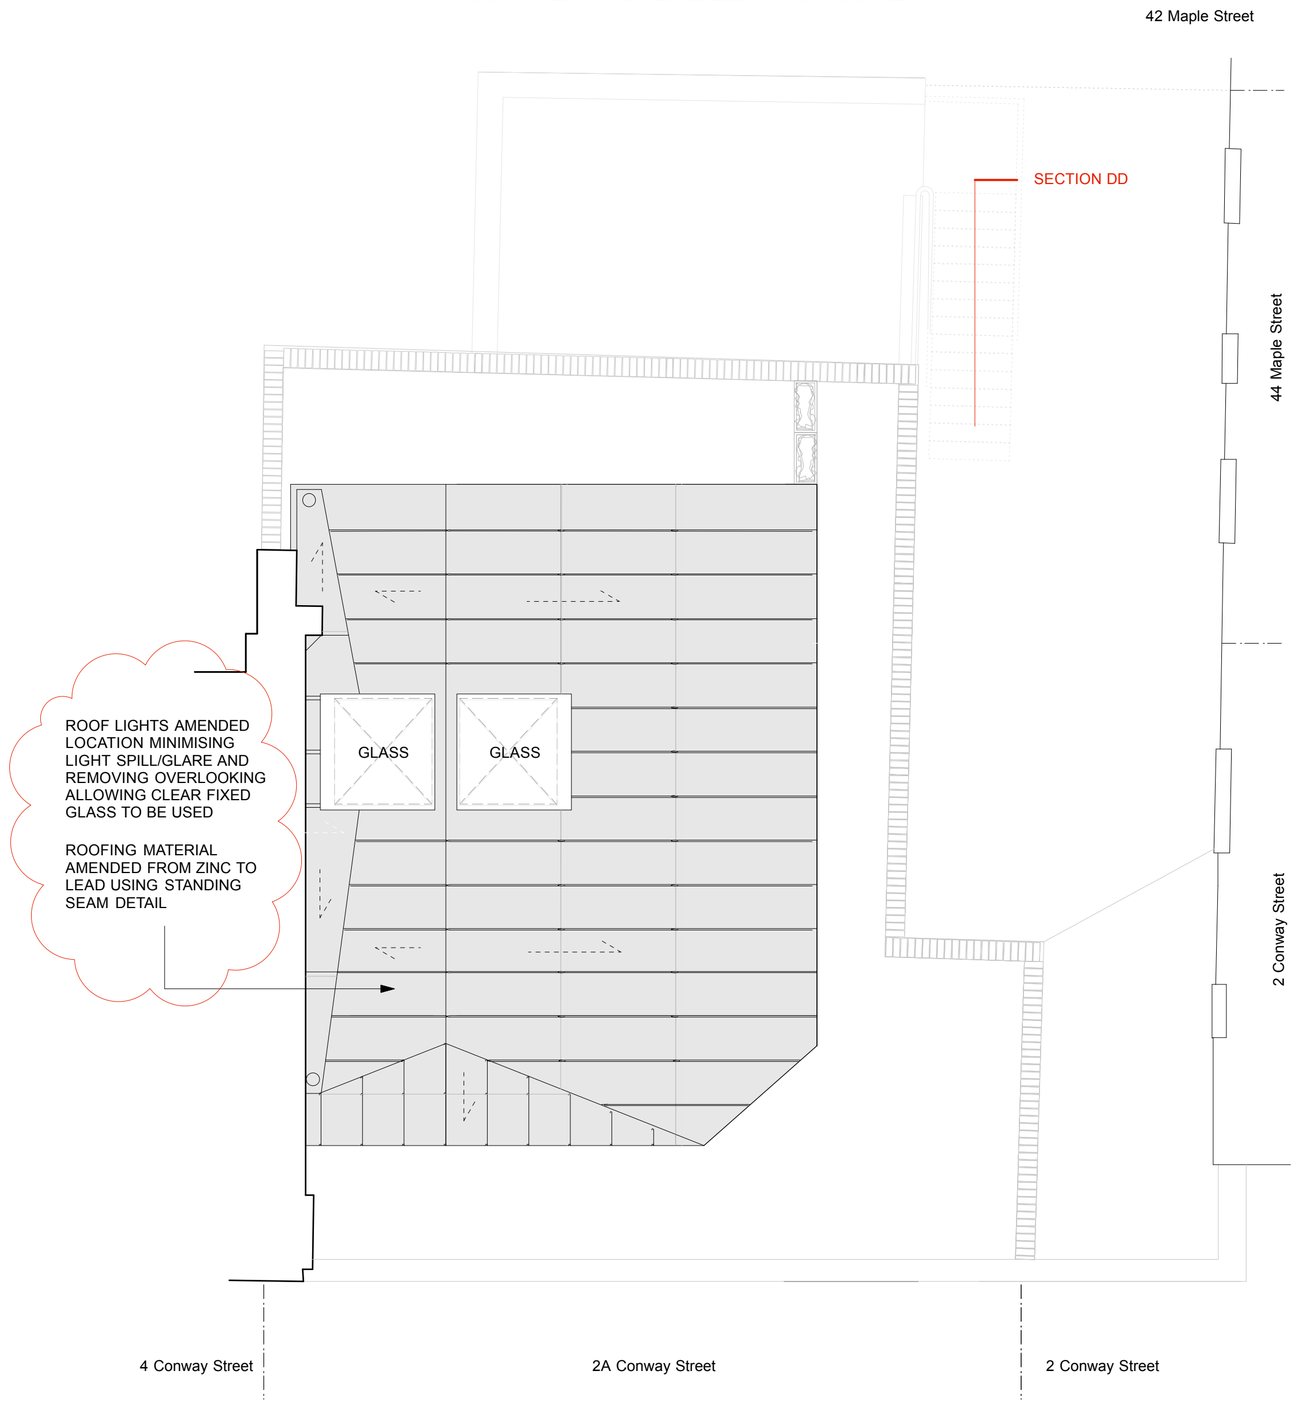

arts lettres techniques ARCHITECT Arts Lettres Techniques Limited 2016 copyright is retained ©

33A ARLINGTON ROAD LONDON NW1 7ES T: (020) 7383 4778 architect@artslettres.com ALL DIMENSIONS MUST BE VERIFIED ON SITE

PROJECT 2A CONWAY STREET WC1 NUMBER RHG 3 SCALE 1:50 @ A2

SUBJECT ROOF PLAN granted + proposed amendment REVISION A DATE 15/11/15

revisions

A 01.02.16 amended lead bays

N