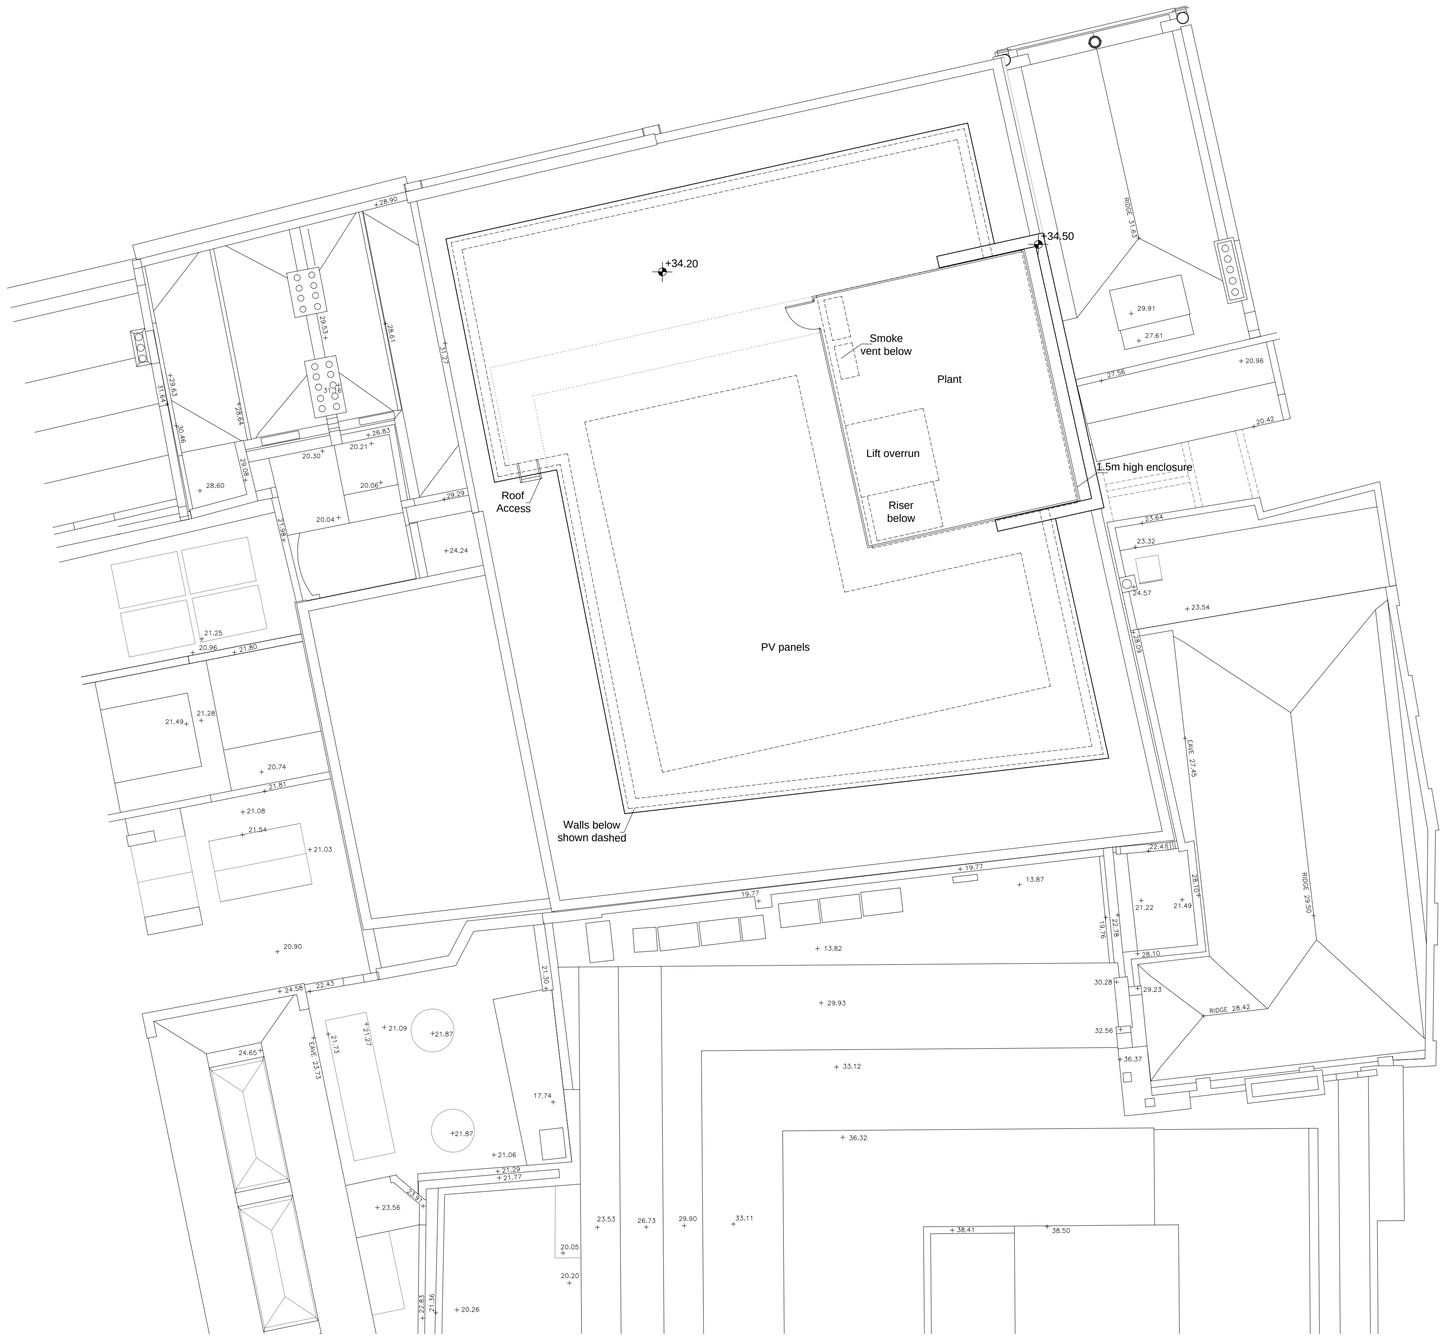

Proposed Roof Plan

1 : 100
1 2 5m

+00.00 Level

Rev	Issue	Date
P0	Planning	12.02.16

Frost Architects

PROJECT
12 - 14 Greville Street
EC1N 8SB

DRAWING
Proposed Roof Plan

Status PLANNING

SCALE 1:100

SIZE A1

DRAWN BY EQH

PROJECT NO.	DRAWING NO.	REV.
15229	116	P0