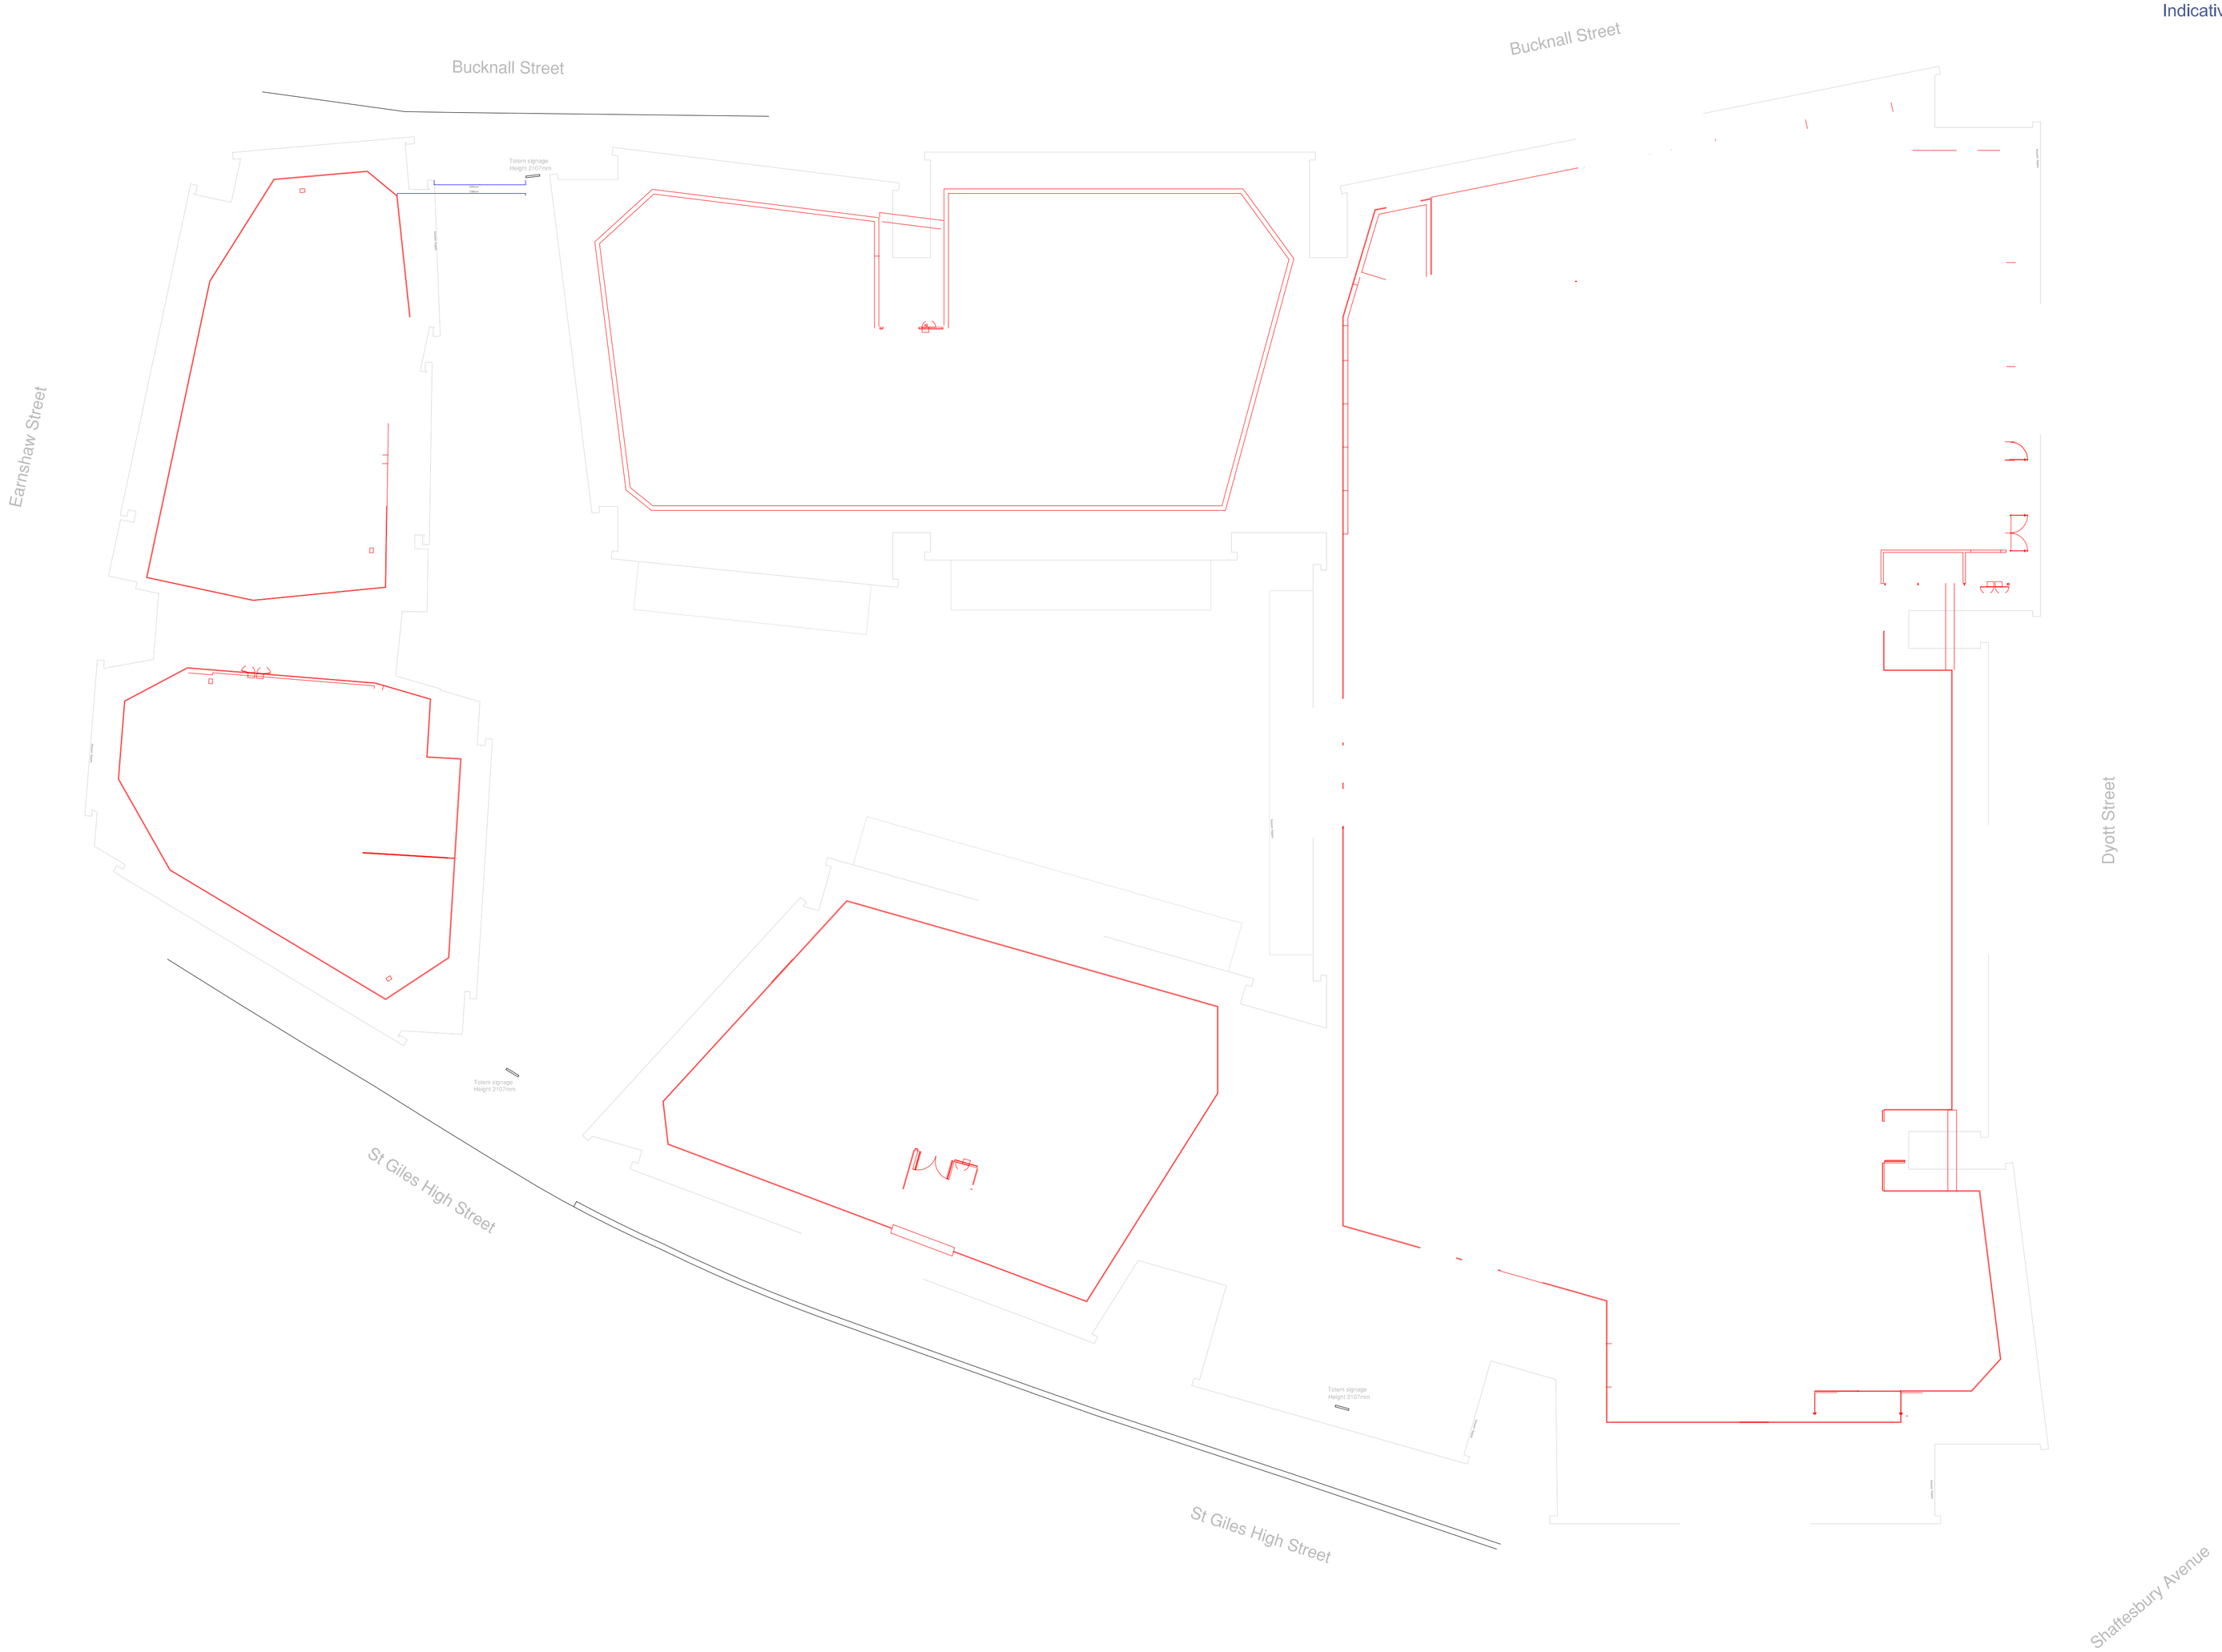

© Spatial Dimensions Ltd

The accuracy of this survey corresponds to accuracy band F of the Measured Surveys of Land, Buildings & Utilities RICS Guidance Note 3rd Edition (2014). Any scaling should only be undertaken using a stable media print produced using the original data.

It is for the use only of the party to whom it has been addressed and no responsibility is accepted to any third party for the whole or part of its contents. This survey has been prepared on the basis that all information and facts, which may affect the survey, have been disclosed to Spatial Dimensions Ltd by all parties concerned and no liability, nor responsibility can be accepted, unless full disclosure has been made.

All ground features that were visible at the time of the survey have been located, however there may have been items obscured. Pipe sizes and flow direction have been visually assessed from the surface and should be considered as approximate only.

Fences shown are not necessarily legal boundaries.

All data remains in the ownership of Spatial Dimensions Ltd and any discrepancies between this survey and any other information should be reported to Spatial Dimensions Ltd.

Abbreviations

AV	Air Valve	TBM	Temp. Bench Mark
ACU	Air Conditioning Unit	TP	Telegraph Pole
BB	Belisha Beacon	TL	Traffic Light
Brk	Brick	TK	Tank
BO	Bollard	UTL	Unable To Lift
BS	Bus Stop	V	Vent
BT	British Telecom cover	VP	Vent Pipe
CBF	Close Board Fence	WC	Water Cover
CLF	Chain Link Fence	WM	Water Meter
CO	Column	WSC	Water Stop Cock
CONC	Concrete	WV	Water Valve
CP	Catch Pit		
CPS	Concrete Paving Slabs	**Levels**	
CTV	Cable Television Cover		
DK	Drop Kerb	ACL	Arch Crown Level
EC	Electric Cover	ASL	Arch Spring Level
EP	Electricity Pole	CL	Cover Level
ER	Earthing Rod	CPL	Coping Level
FB	Flower Bed	DCL	Door Cill Level
FE	Fire Escape	DHL	Door Head Level
FH	Fire Hydrant	EL	Eaves Level
FHR	Fire Hose Reel	FFL	Finished Floor Level
FP	Flag Pole	FL	Floor Level
GC	Gas Cover	IL	Invert Level
GP	Gate Post	PL	Parapet Level
GU	Gully	RL	Ridge Level
GV	Gas Valve	SSL	Structural Slab Level
IC	Inspection Cover	TFL	Top of Fence Level
IR	Iron Railings	TTL	Top of Tree Level
JB	Junction Box	TWL	Top of Wall Level
KO	Kerb Outlet	UBXL	Underside of Boxing Level
LB	Litter Bin	UDL	Underside of Duct Level
LL	Low Level	UJL	Underside of Joist Level
LLF	Larch Lap Fence	UPL	Underside of Pipe Level
LP	Lamp Post	URSJL	Underside of RSJ Level
LW	Light Wall	USL	Generic Underside Level
MB	Multi-Bole	WCL	Window Cill Level
MH	Manhole	WHL	Window Head Level
MK	Marker		
MT	Meter	**Heights**	
OH	Overhead		
PM	Parking Meter	AC	Arch Crown
PB	Post Box	AS	Arch Spring
P/R	Post & Rail	DC	Floor to Door Cill
PT	Post	DH	Door Cill to Head
P/W	Post & Wire	HT	Height
RE	Rodding Eye	UBX	Underside of Boxing
RET	Retaining	UD	Underside of Duct
RS	Road Sign	UJ	Underside of Joist
RSJ	Rolled Steel Joist	UP	Underside of Pipe
R/WP	Rain Water Pipe	URSJ	Underside of RSJ
SC	Stop Cock	US	Generic Underside
TCB	Telephone Call Box	WC	Floor to Window Cill
		WH	Window Cill to Head

Notes

Totem signage added onto existing drawing.

Grid

The survey grid is based on the existing client provided drawing (drawing no. 6000-C1-SC-SW-5100).

Rev	Notes	Date	CAD

Client

Sandberg LLP

Spatial Dimensions
Because Measurement Matters
1st/2nd Floor, 50 London Road, Riverhead, Kent. TN13 2DE
T. 01732 458799 E. info@Spatial-Dimensions.com
www.Spatial-Dimensions.com

Drawing Title

Proposed Totem Signage

Project

Central Saint Giles.
1 St Giles High Street,
London.
WC2H 8AG

Scale Bar

0 1 5 10

Scale in Metres 1:200 @ A1

Surveyor: D.B.	Checker: C.F.	Preliminary:	
Date Of Issue: 10/02/16	SD Ref No:16253_02	Rev:	