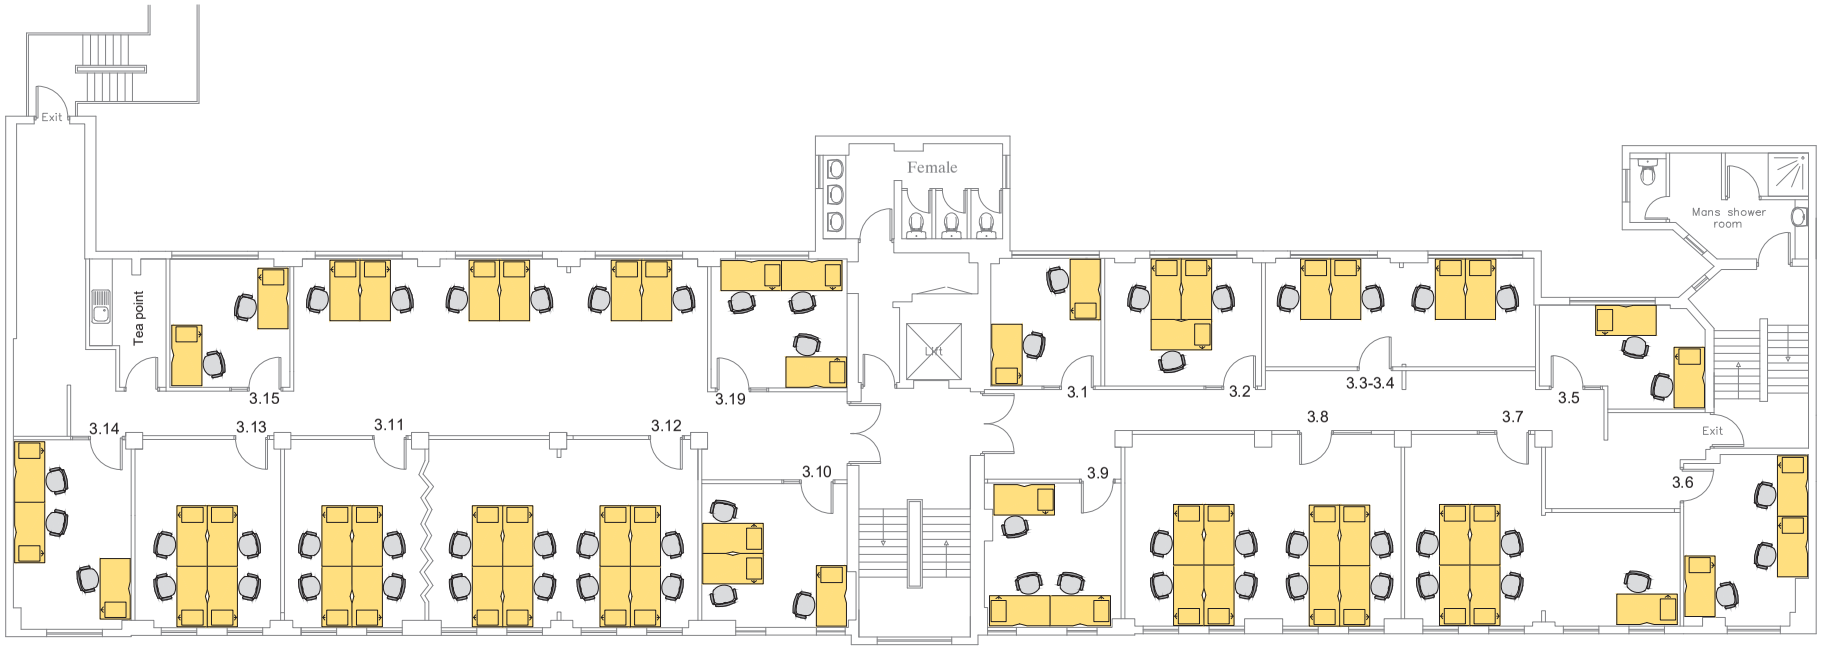

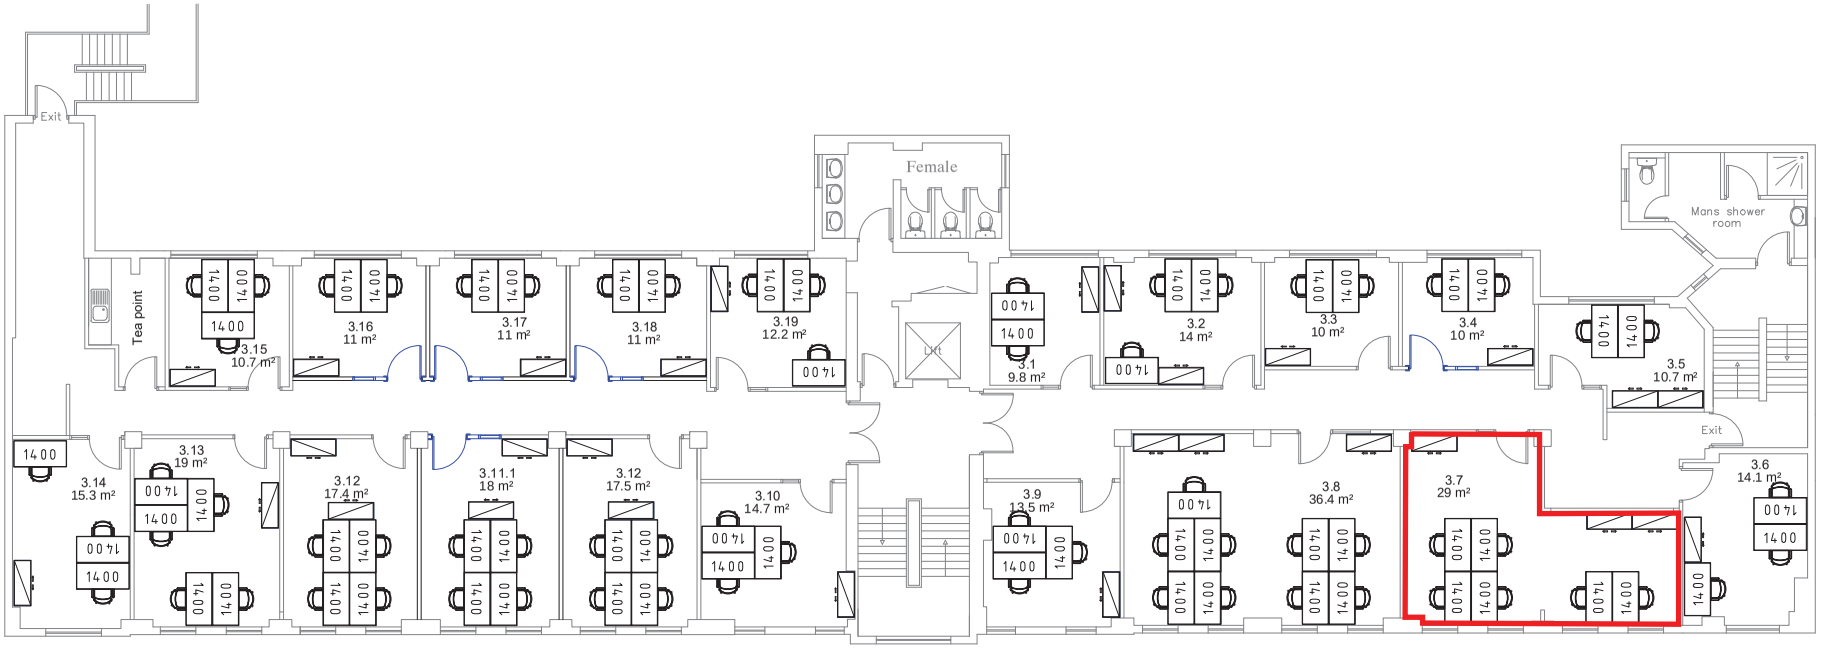

COPYRIGHT
This drawing remains the property of Regus UK Ltd.
It is an offence to copy in whole or part any aspect of this drawing without the written consent from Regus UK Ltd.

Do not scale from this drawing. Figured dimensions only to be taken from this drawing. Dimensions to be verified on site by the contractor, supplier or fabricator and any discrepancies to be notified to the consultant immediately. All dimensions are in millimeters

SUBJECT TO BUILDING CONTROL
SUBJECT TO SITE SURVEY

REV	DATE		BY

Proposed Floor Plan

FOR INFORMATION

Regus
1 West Garden Place, Kendal Street, London, W2 2AQ
T: 0207 868 7200
www.regus.com

CENTRE NUMBER	2326 -London Grays Inn Road
PROJECT	London WC1x 8BP
TITLE	3rd Floor

PROJECT NO	TYPE	DRAWING NUMBER	FLOOR	REV.
_007	H	77_0178_007	3rd	

SCALE:	1/200@A4	DATE:	11 02 15	DRAWN:	KS	CHECKED:	KS