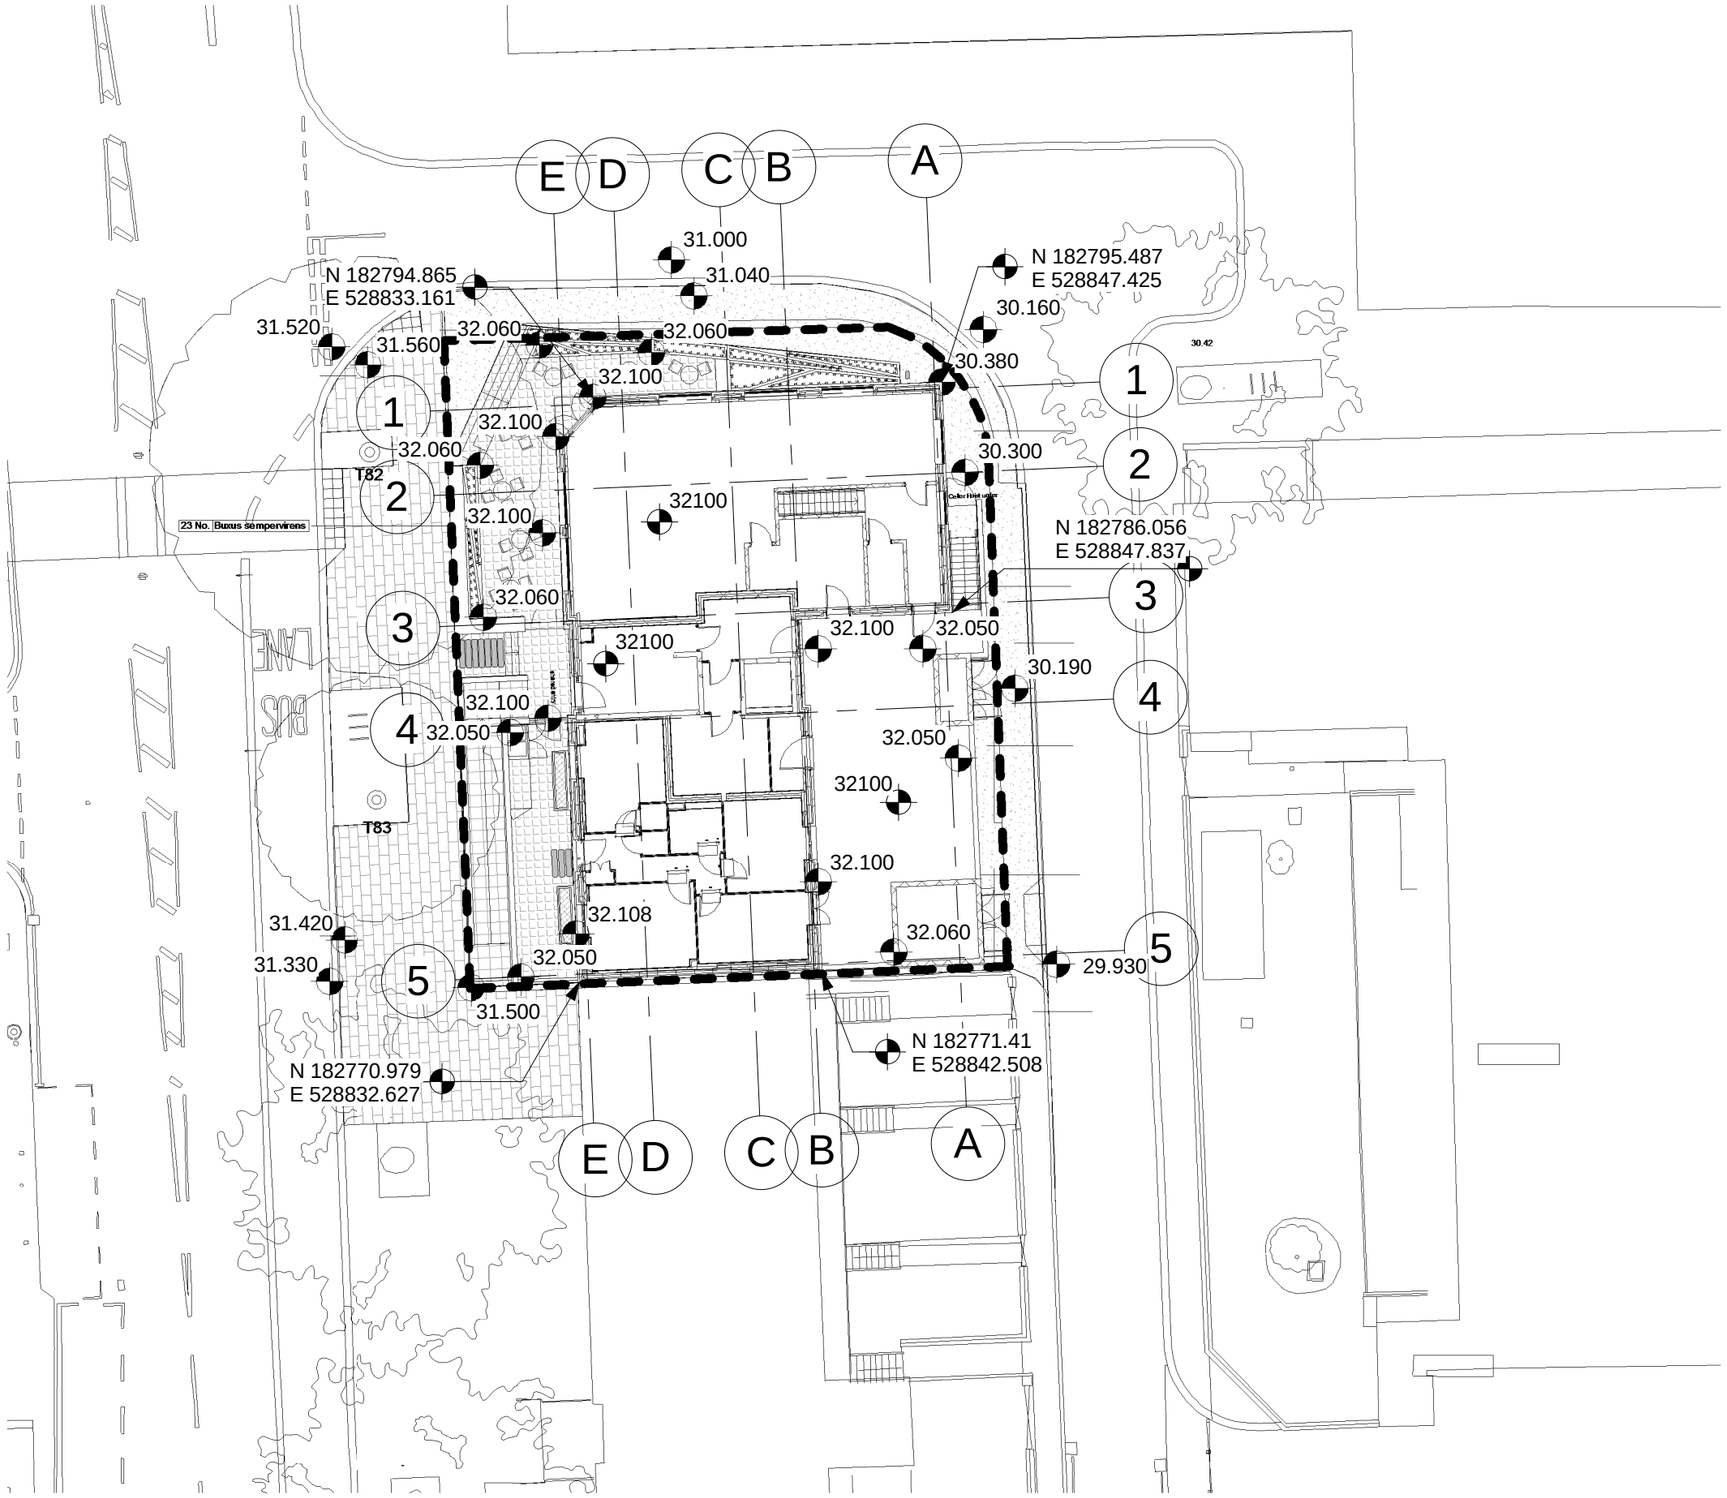

Site Wide Plan

1 : 250

All dimensions to be verified on site by Main Contractor before the start of any shop drawings or work whatsoever either on their own behalf or that of sub-contractors.

Report any discrepancies to the Contract Administrator at once.

This drawing is to be read with all relevant Architect's and Engineer's drawings and other relevant information.

© Ingleton Wood LLP

LEGEND: DO NOT SCALE

N

Rev:	Date:	Description:	Chk:	Apr:
C	26.02.16	Amended	AA	JR
B	16.02.16	Issued for information	JT	JR
A	09.02.16	First Issue	LS	JR

Scale @ A3: 1 : 250

Issuing Office: London

Project Number: 84923

Status: S2

Purpose of Issue: For Information

Ingleton Wood

Vision, form and function

Billericay
Cambridge
Colchester
London
Norwich

London
1 Alie Street
London E1 8DE

T: 020 7680 4400
www.ingletonwood.co.uk

Project:

Regents Park Estate
Plot 8 - The Victory Pub

Drawing Title:

Site Wide Plan

Client:

Lovell Partnership Ltd.

File Ref: TVP - IW - XX - ZZ - DR - A - 10.0.10

Revision: C