01 SHOPFRONT ELEVATION
Scale: 1:50 @ A3

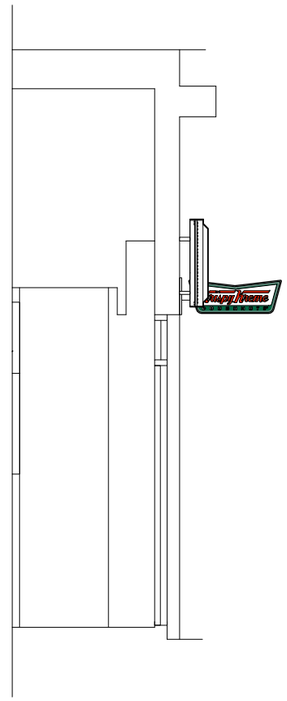

03 SHOPFRONT SECTION
Scale: 1:50 @ A3

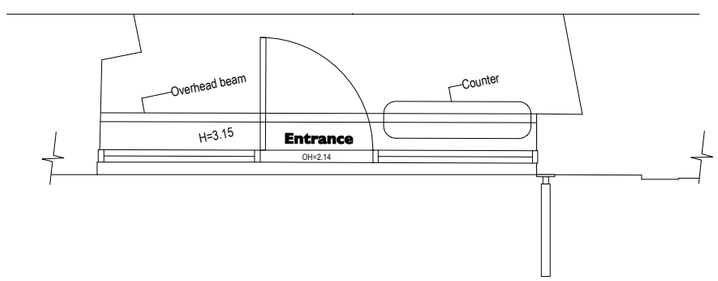

02 SHOPFRONT PLAN
Scale: 1:50 @ A3

04 IMAGE REF

Revision

-	26.02.16	Issued for APPROVAL.

DESCRIPTION
Existing Shopfront Elevation

CLIENT
Krispy Kreme

PROJECT
Holborn

ADDRESS
High Holborn, London WC1 7DA.

JOB No. 733 DWG No. 02.0 REV. -

DATE. FEB 2016 STATUS. APPROVAL

DWN BY
GM

SCALE
1:50 @A3

PATH
Unit 5, 7 Wenlock Road, London N1 7SL
T +44 (0)20 7253 9005 F +44 (0)20 72539004
www.pathdesign.co.uk info@pathdesign.co.uk

THIS DRAWING IS FOR DESIGN INTENT PURPOSES ONLY. DO NOT SCALE THIS DRAWING
• This drawing is issued on condition that it is not copied or disclosed to any other unauthorised person without the prior consent of PATH DESIGN.
• Contractors should provide their own setting out drawings for comment by PATH DESIGN.
• This drawing is the property of PATH DESIGN and copyright is reserved by them.
• All structural works are to be detailed / confirmed and approved by structural engineer.
• All dimensions to be verified on site prior to work commencing.