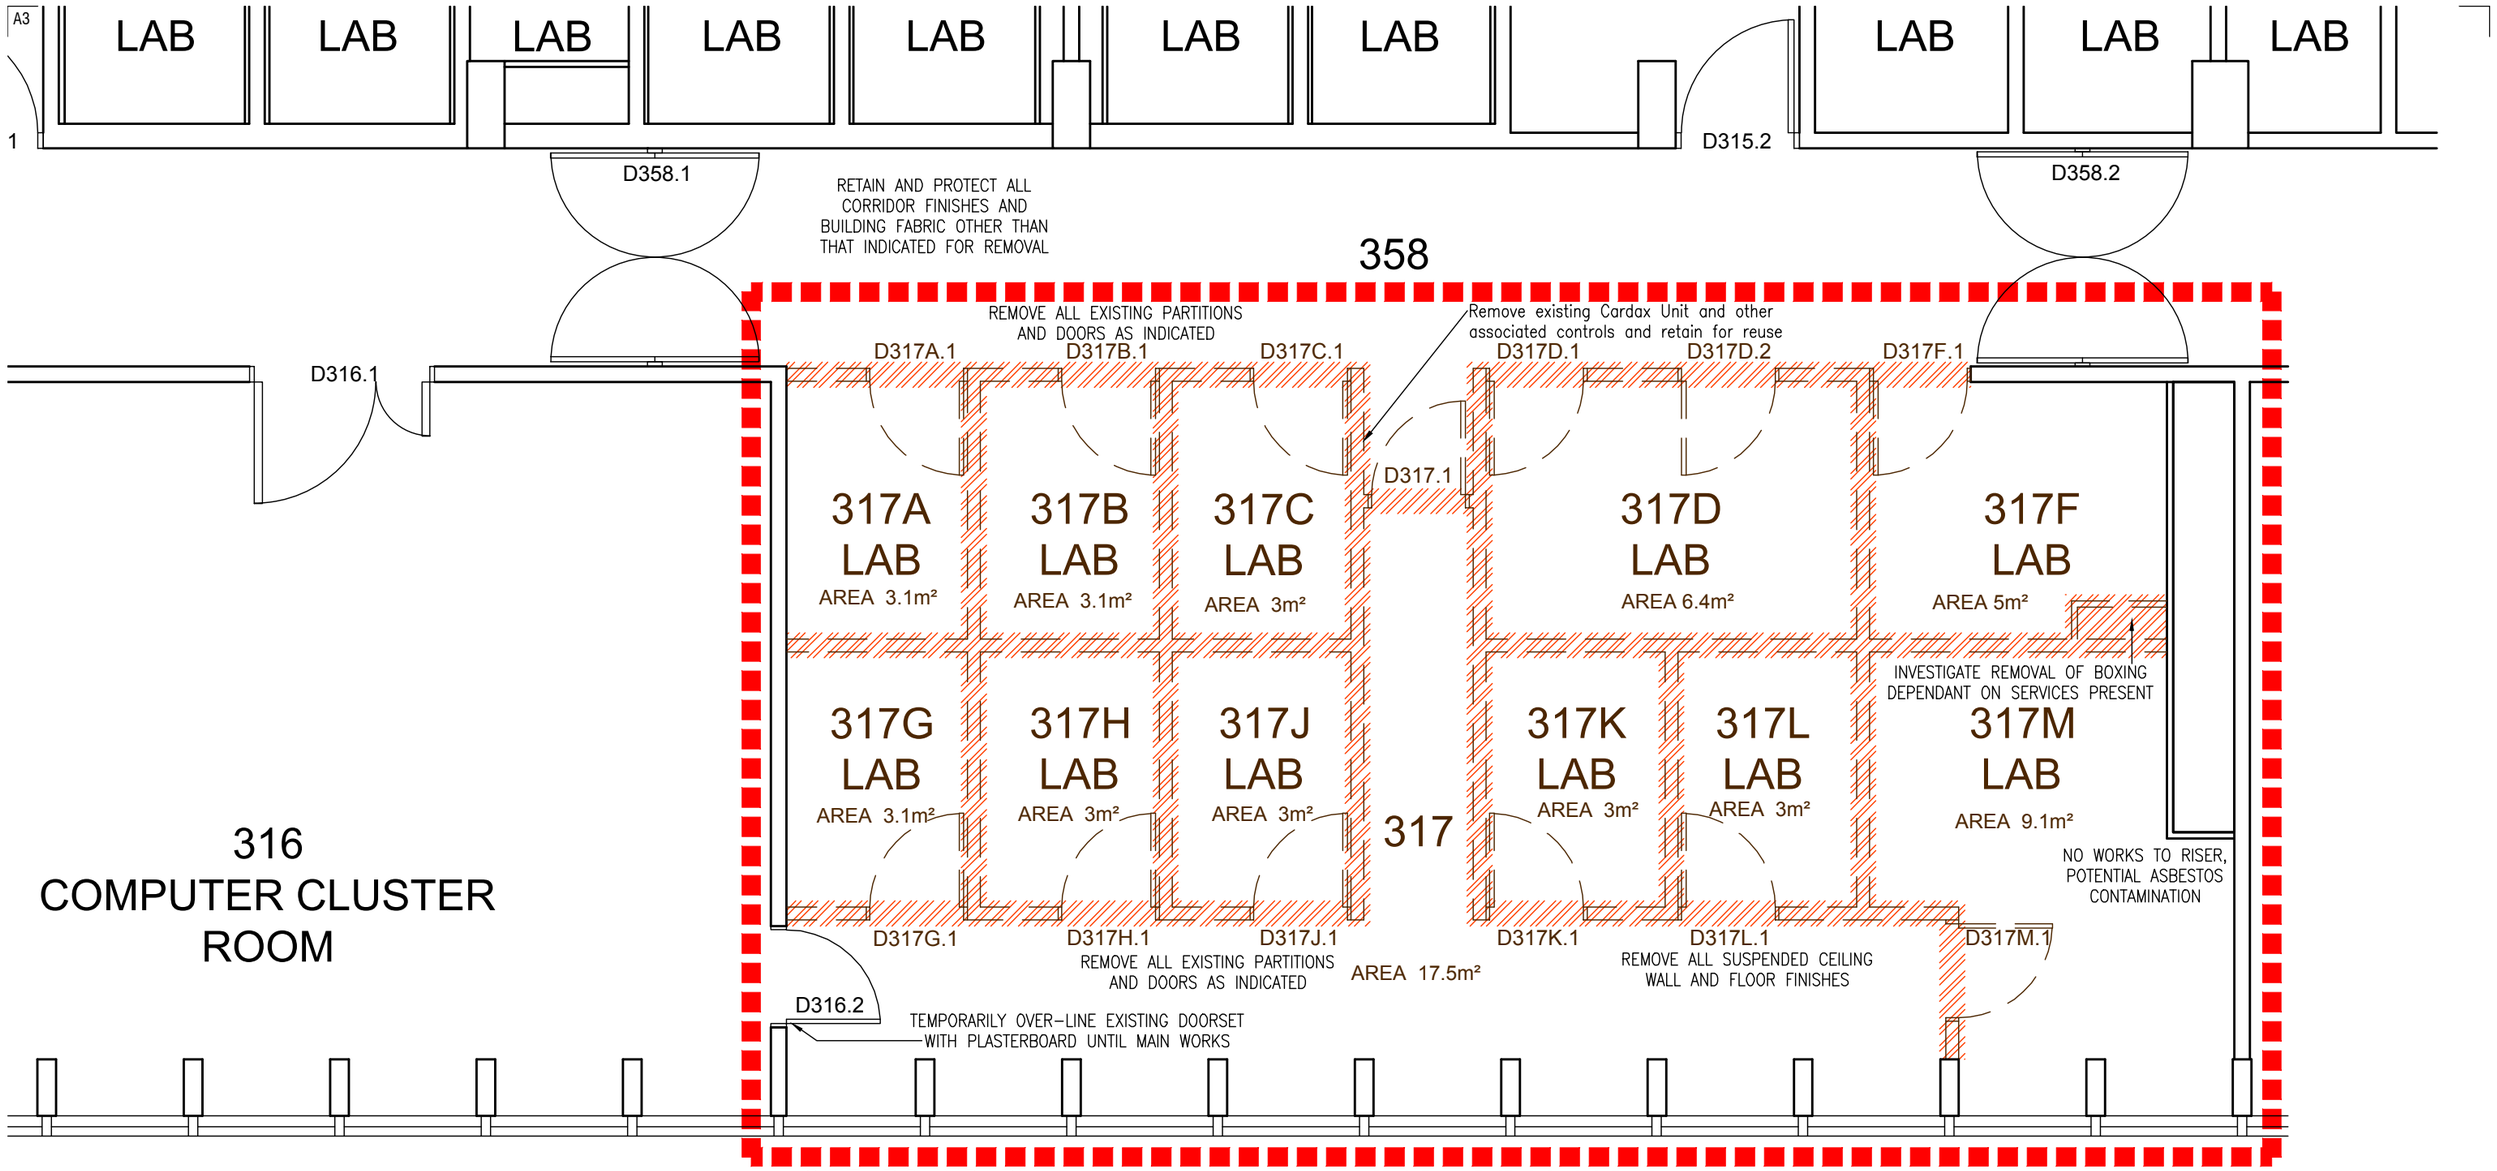

NOTES:

- All loose furniture items to be removed from site and handed to client or disposed of.
- Remove all existing floor coverings and strip back sub-floor to sound base ready for infill and leveling screed
- Full strip of all existing services; lighting, electrics, ventilation grills and any required modification to duct work

= PARTITIONS AND DOORS TO BE DEMOLISHED

rev: -- by: -- date: -- chk:

-

WILSON MASON

Wilson Mason LLP - Chartered Architects - www.wilsonmason.co.uk
3 Chandos Street, Cavendish Square, London W1G 9JU T 020 7637 1501

This drawing is to be read in conjunction with all relevant consultants' and specialists' drawings.
Notify the Contract Administrator of any discrepancies before proceeding.
Do not scale from this drawing. All dimensions are to be checked on site. This drawing is subject to copyright.

client
UCL

project
PALS Bedford Way 3rd Floor

drawing
3rd Floor Psychology Labs
Room 317 Demolition Plan

1:50 at a3

for Tender

6300 - L(01)002

rev
T1