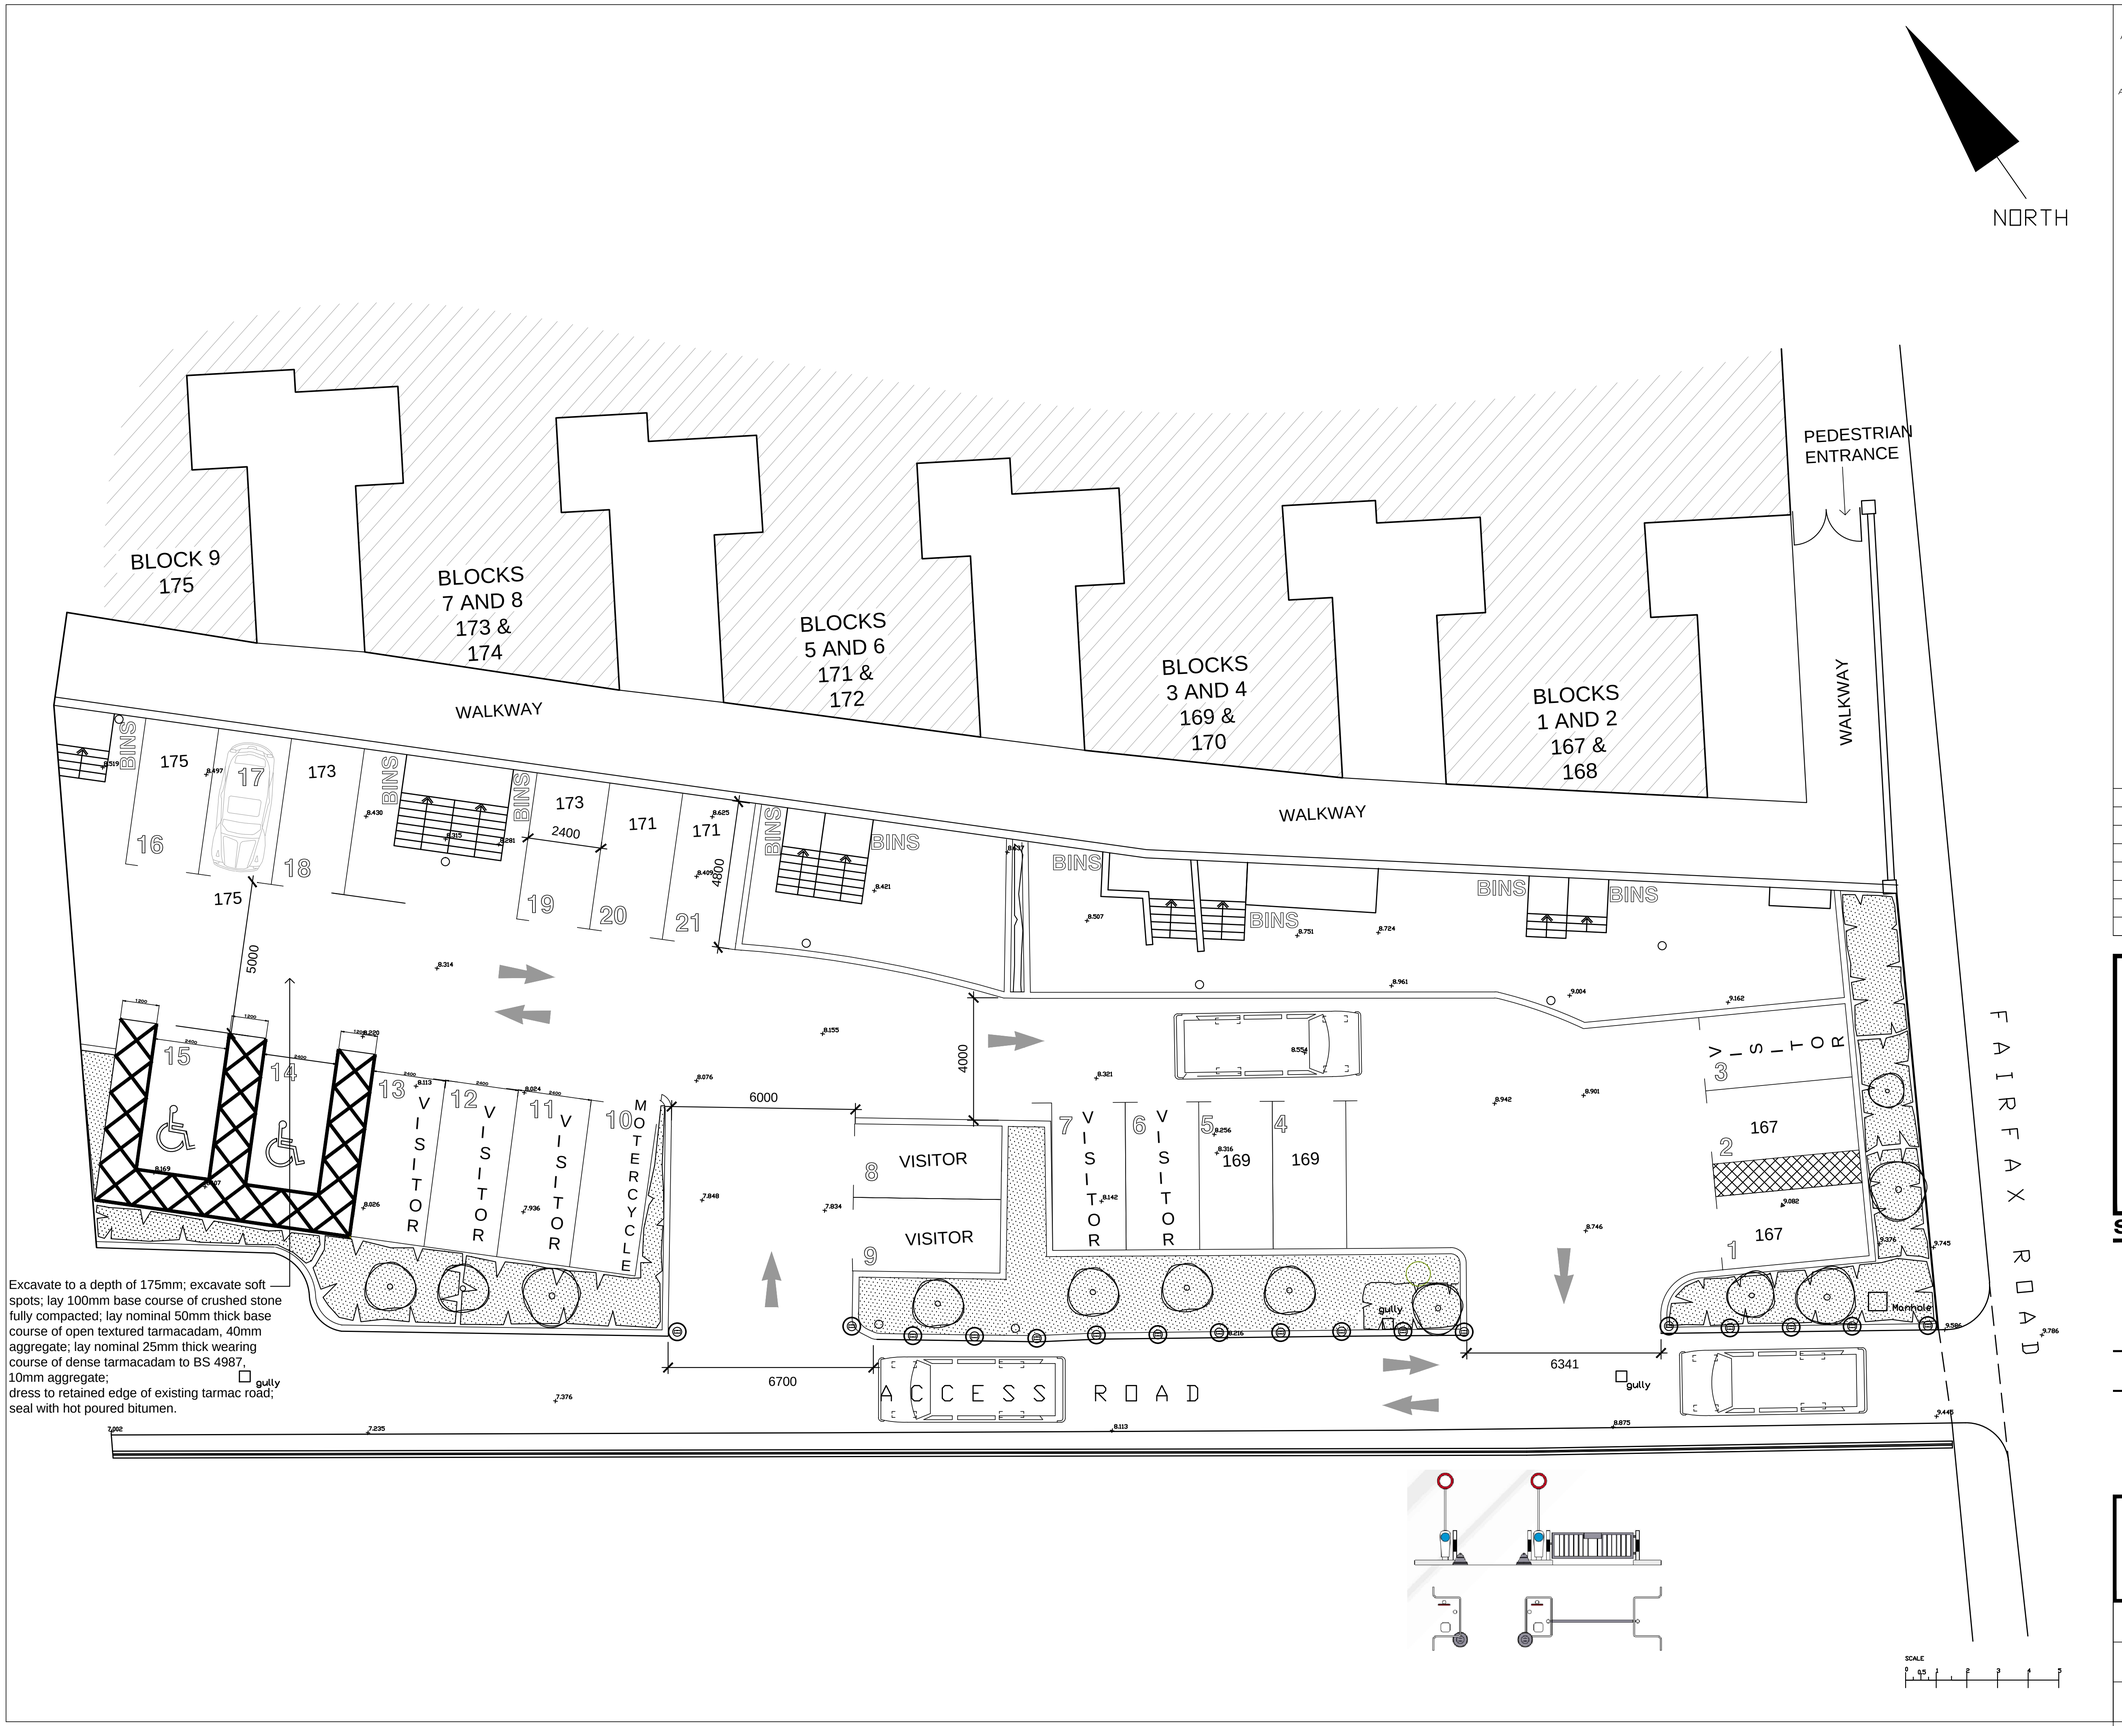

Notes

1. All dimensions must be checked on site and not scaled from this drawing.
2. This drawing remains the copyright of Simmons Taylor Hall and may not be duplicated or issued without permission.
3. Any discrepancies between this drawing and other documents or drawings to be relayed to Simmons Taylor Hall without delay.

	Date	Revisions

STH

SIMMONS TAYLOR HALL

CHARTERED BUILDING SURVEYORS
ARCHITECTURAL DESIGN CONSULTANTS
48 Richmond Road
Kingston upon Thames
Surrey KT2 5EE
Telephone: 020 8541 4111
Fax: 020 8547 0847
email: admin@simmonstaylorhall.co.uk

Client

FAIRFAX MANSIONS LLP

Project Title

FAIRFAX MANSIONS
167-175 FINCHLEY ROAD
LONDON
N3 6LB

Drawing title

PROPOSED CAR PARKING ARRANGEMENT

Scale	Client/Project No.	Rev.	
1:100@A1	843	A	B
Date	Drawing No.		
MARCH 2014	300		
Drawn			
NAS			