DO NOT SCALE.
IF IN DOUBT ASK.

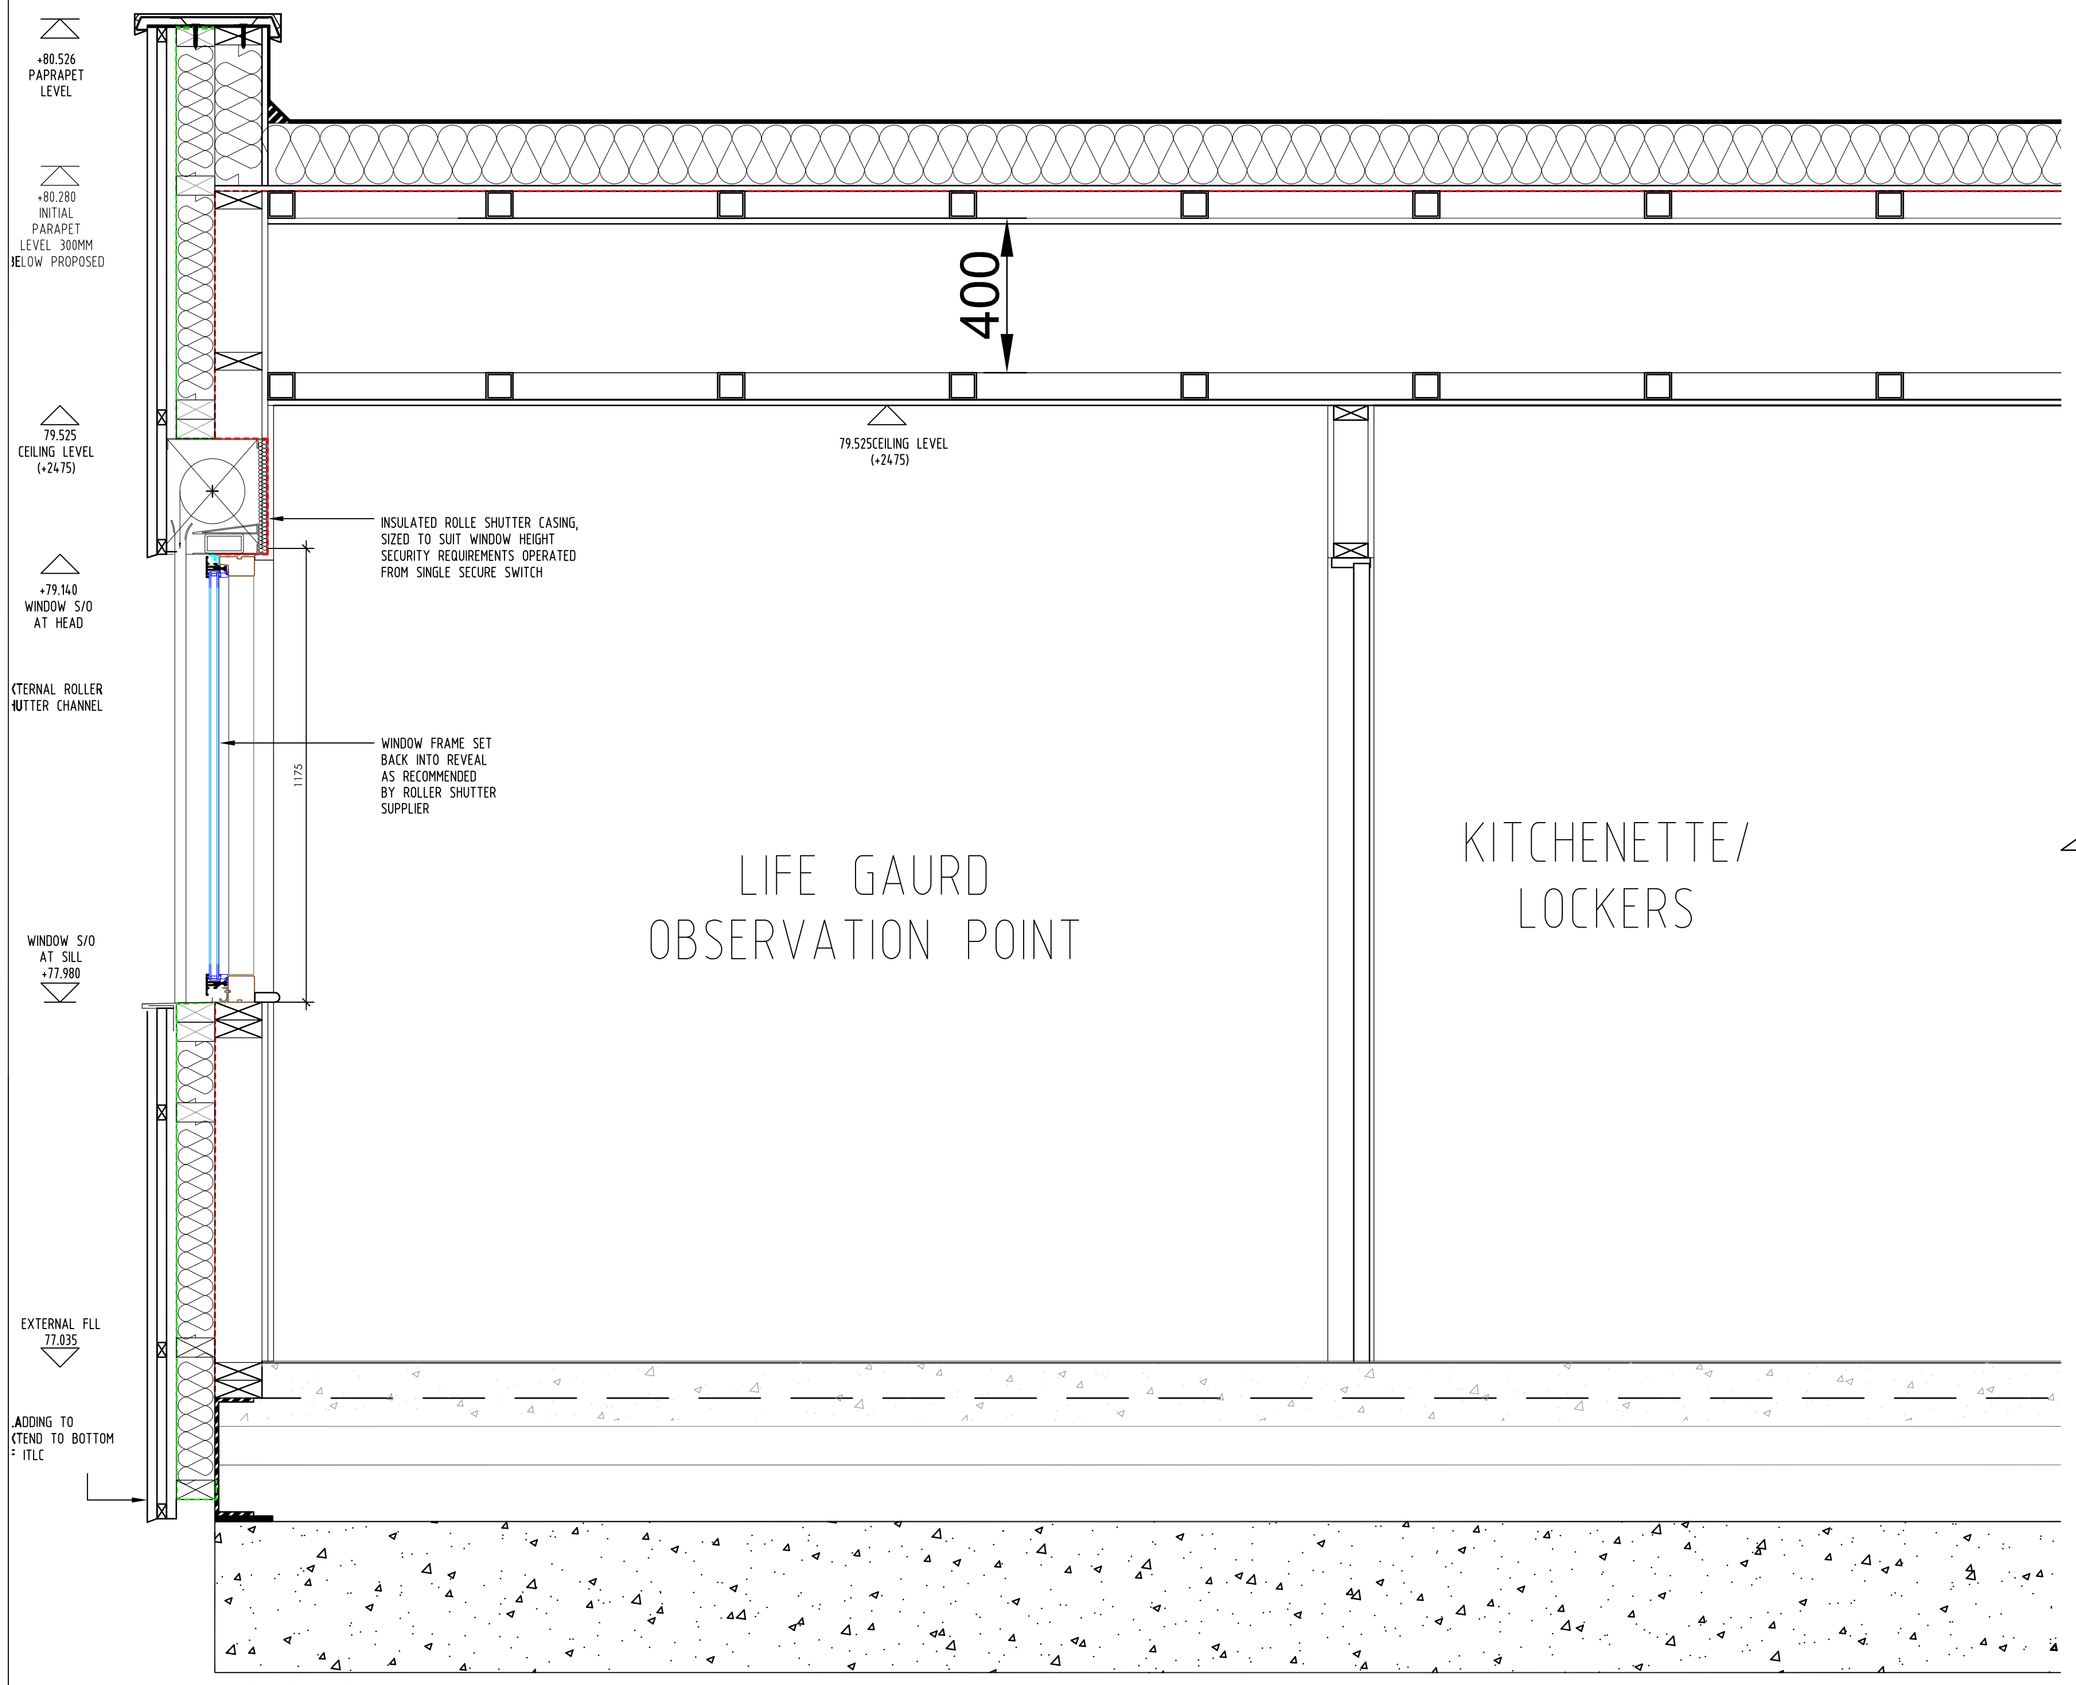

SECTION C-C
SCALE 1:10

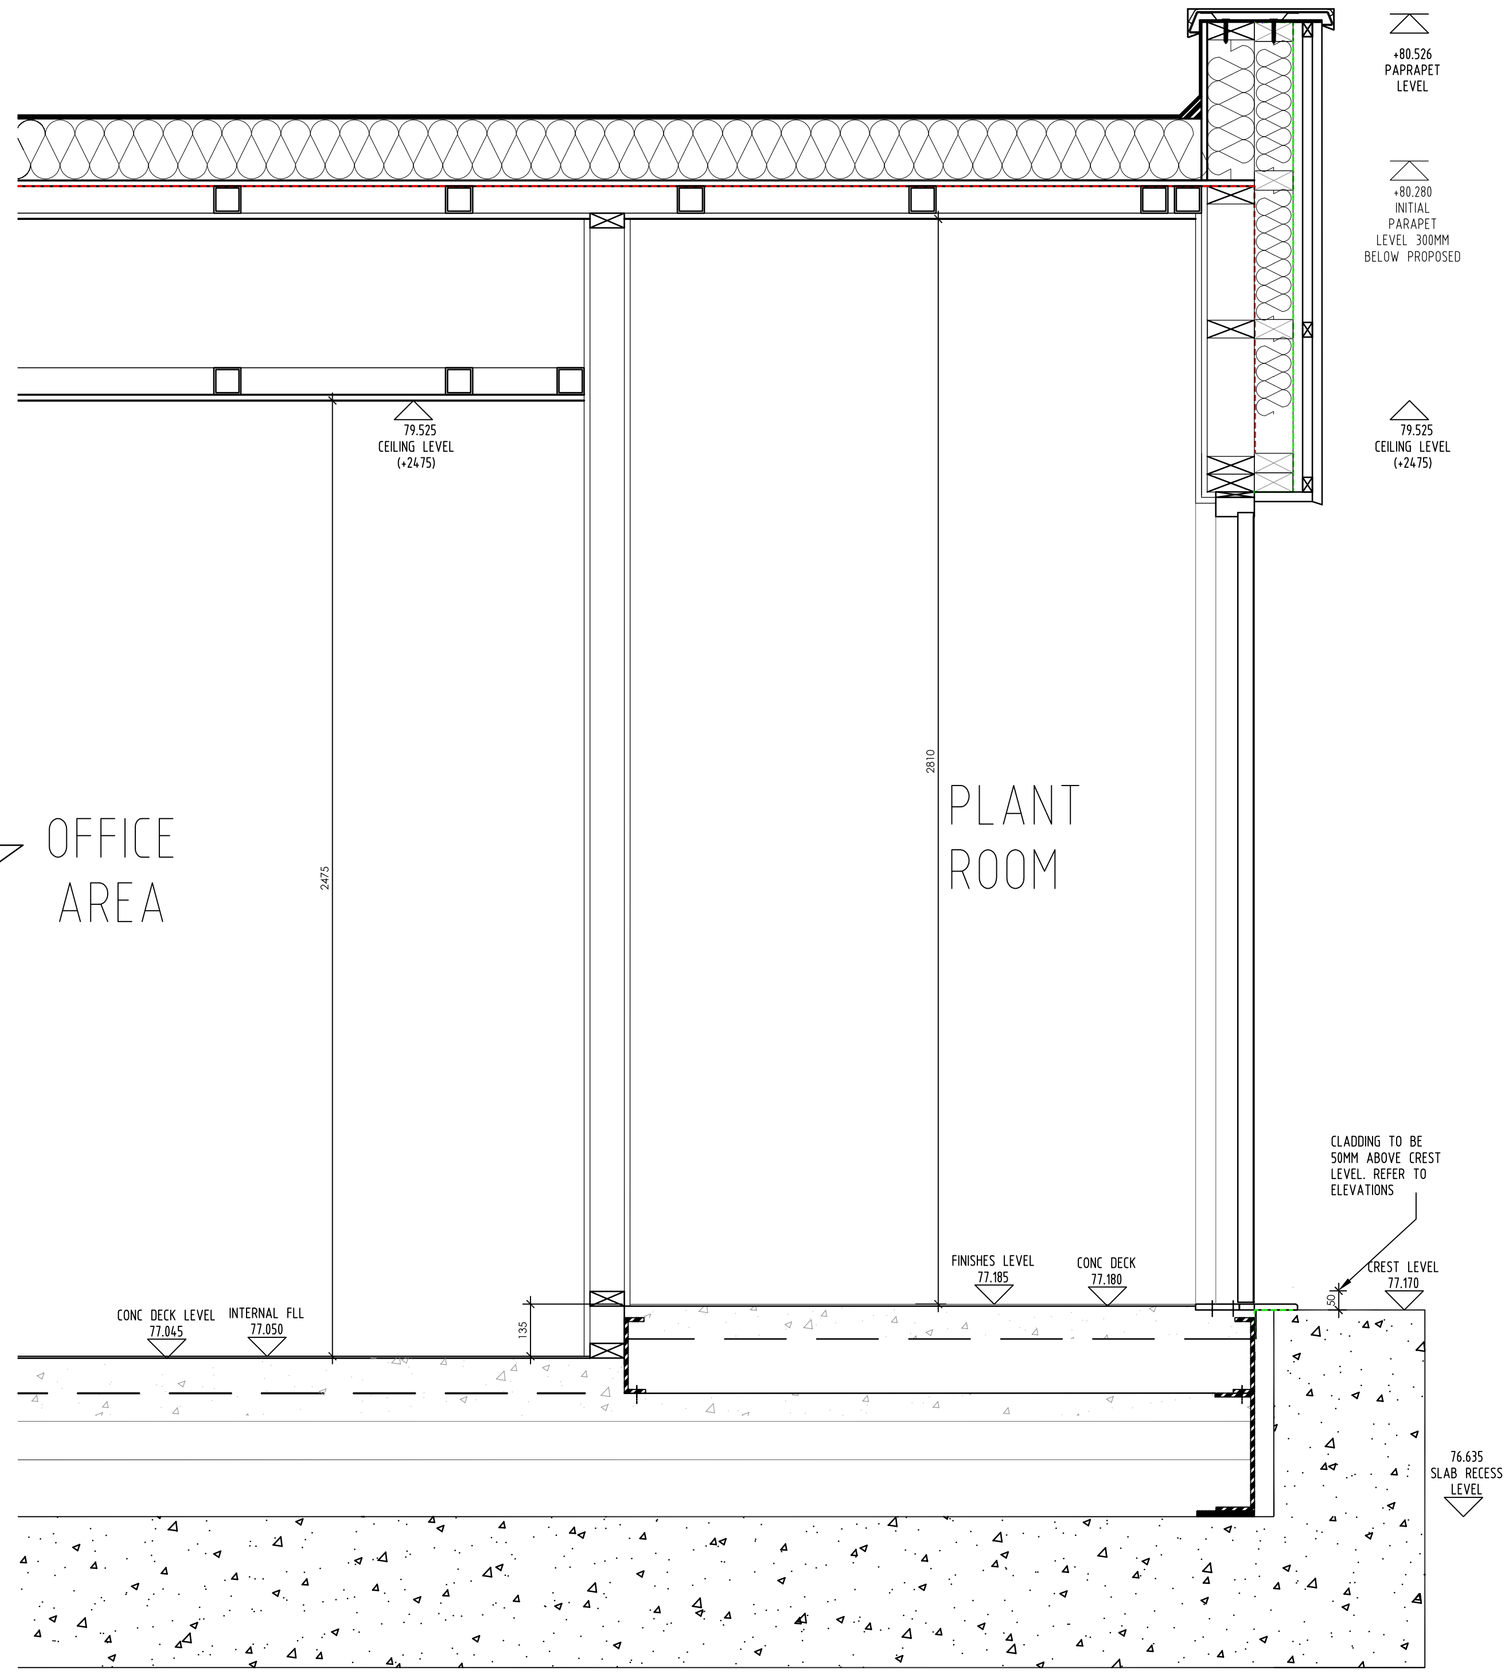

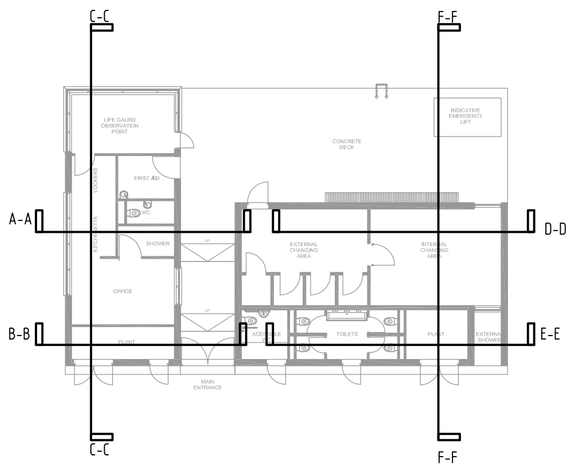

COSNTRUCTION ISSUE

NOTES.

FINAL FROZEN DESIGN

REV B IC MINING LOGO UPDATED 08.12.15

LEVELS ADJUSTED TO SUIT NEW INTERNAL CONSTRUCTION
DRAWING TITLE UPDATED
ROLLER SHUTTER ADDED

REV A DEVELOPED DETAIL ADDED TO SECTION 16.09.15

THIS DRAWING AND DESIGN IS THE SOLE PROPERTY OF CATFOSS GROUP AND MUST NOT BE COPIED, LOANED OR COMMUNICATED, IN WHOLE OR PART TO ANY THIRD PARTY WITHOUT CONSENT FROM THE COMPANY.

Client	LADIES OF THE POND
Project	HAMPSTEAD HEATH KENWOOD LADIES CHANGING FACILITIES
Title	TYPICAL SECTION THRO LIFE GAURD UNIT SECTION C-C

Scale (at A1)	Drawn	Date:	Checked
1:10	R.S	1.09.15	

Drawing No.	Rev
5566 (400) 003	B