DO NOT SCALE.
IF IN DOUBT ASK.

LIFEGUARD STATION WALL TYPES

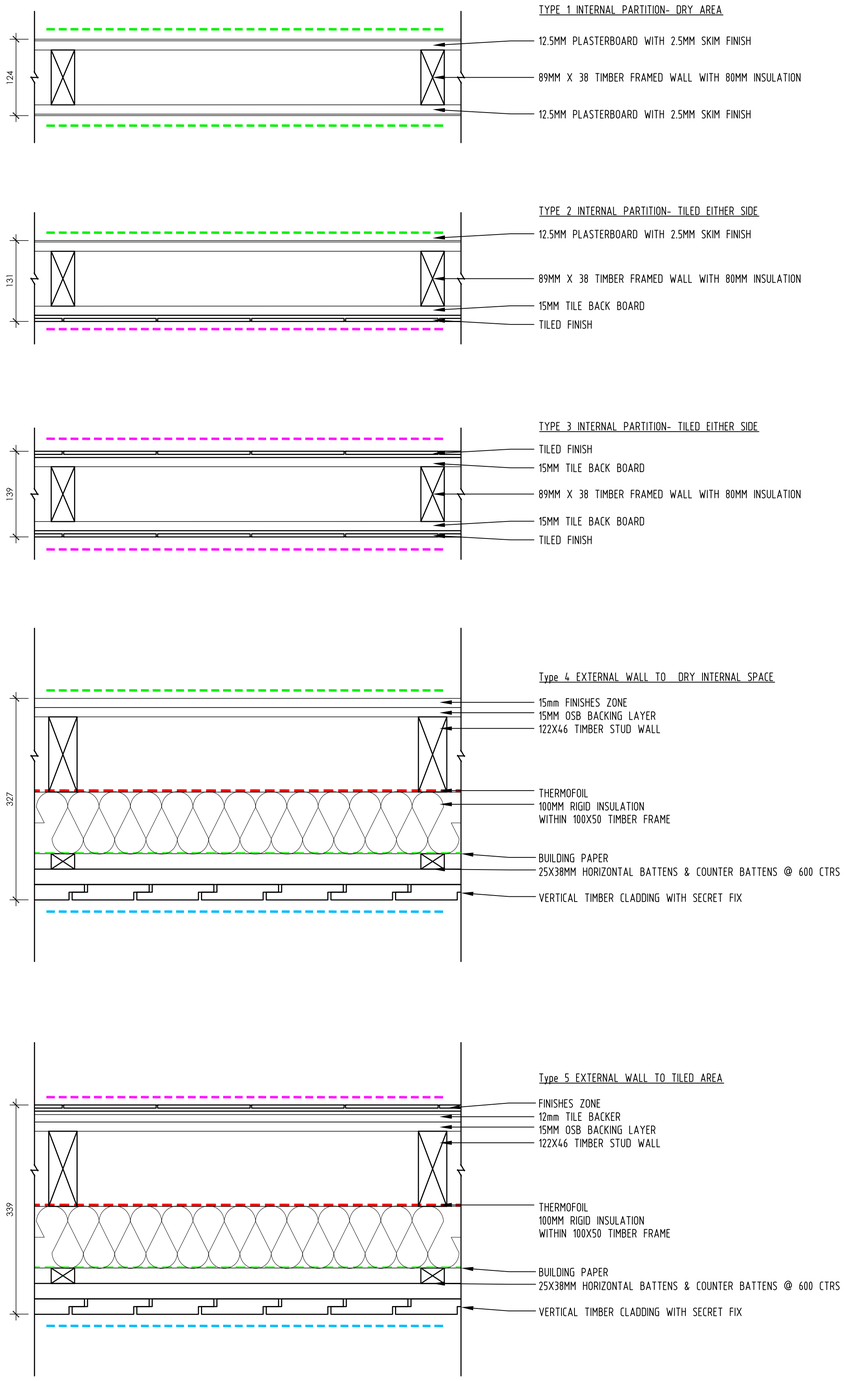

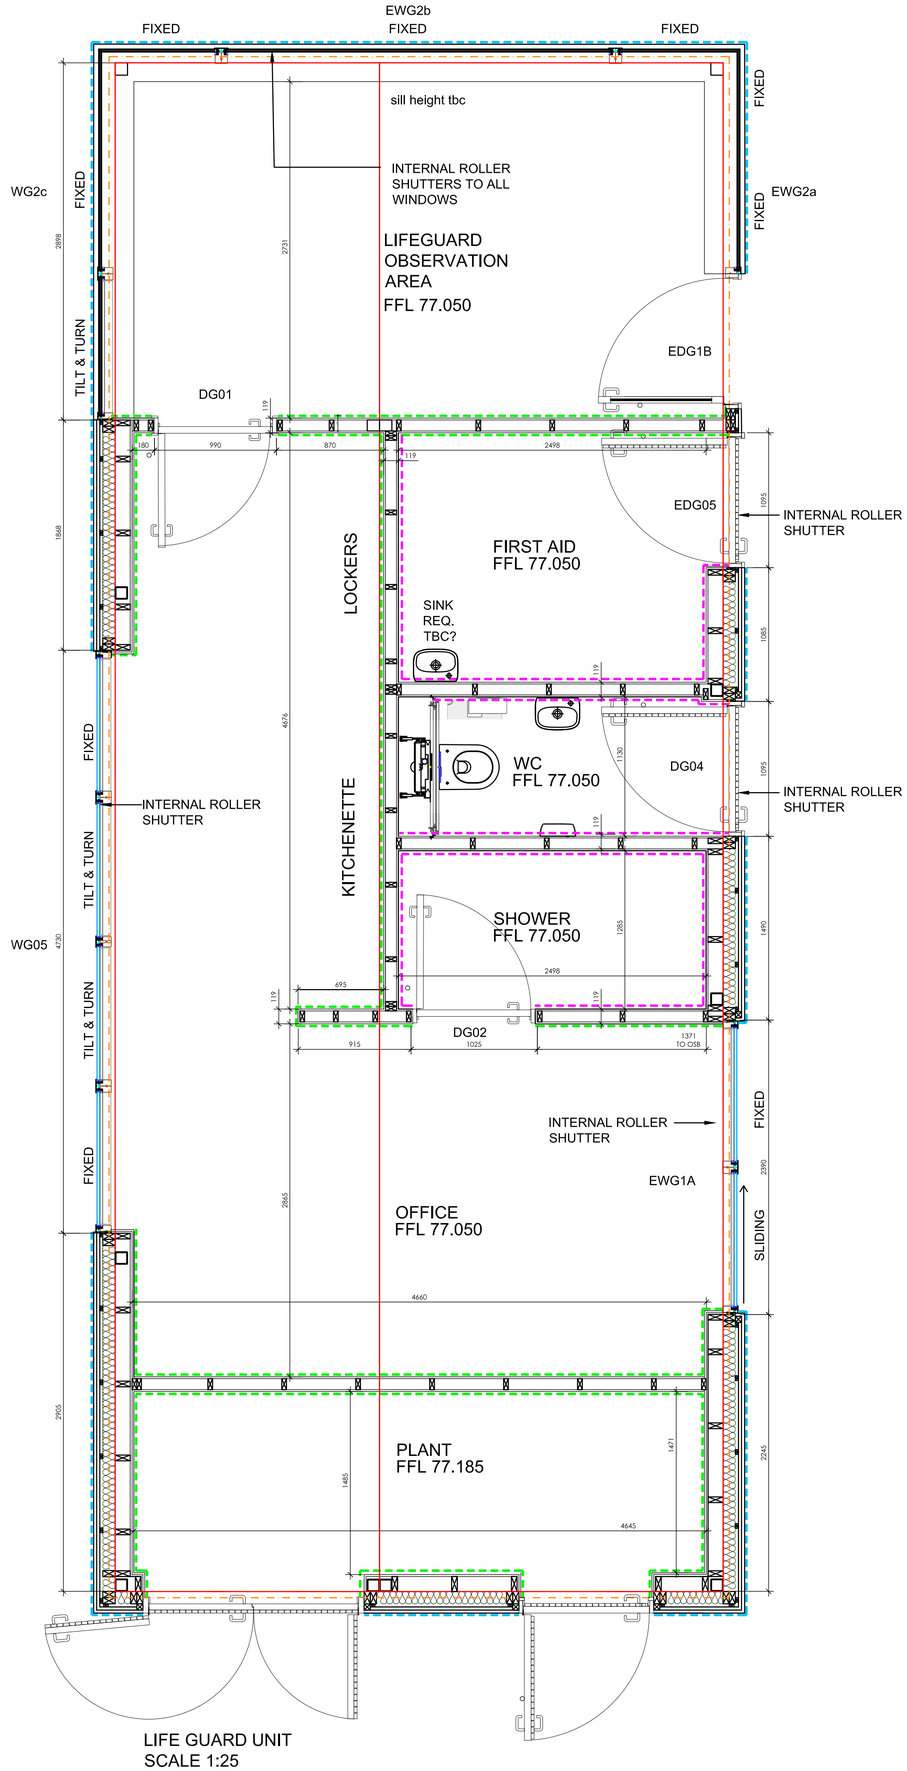

LIFE GUARD UNIT
SCALE 1:25

CONSTRUCTION ISSUE

REV B	ISSUED FOR CONSTRUCTION ROLLER SHUTTER NOTES ADDED	14.10.15

FINAL FROZEN DESIGN

REV A	IC MINING GRAPHIC UPDATED EDG1B CHANGED TO SWING DOOR WGC2C CHANGED TO TILT & TURN WG05 CHANGED FROM SLIDING TO TILT & TURN WHB ADDED TO THE FIRST AID ROOM CLIENT TO CONFIRM SMALL PLANT ROOM REMOVED 1NO DOOR REDUCED TO SINGLE LEAF INTO PLANT ROOM	14.10.15

IC MINING

Catfoss group of companies

THIS DRAWING AND DESIGN IS THE SOLE PROPERTY OF CATFOSS GROUP AND MUST NOT BE COPIED, LOANED OR COMMUNICATED, IN WHOLE OR PART TO ANY THIRD PARTY WITHOUT CONSENT FROM THE COMPANY.

Client	LADIES OF THE POND
Project	HAMPSTEAD HEATH KENWOOD LADIES CHANGING FACILITIES
Title	WALL CONSTRUCTION PLAN- LIFE GUARD UNIT

Scale (at A1)	Drawn	Date:	Checked
1:50	R.S	1.09.15	

Drawing No.	Rev
5566 (500) 02	B