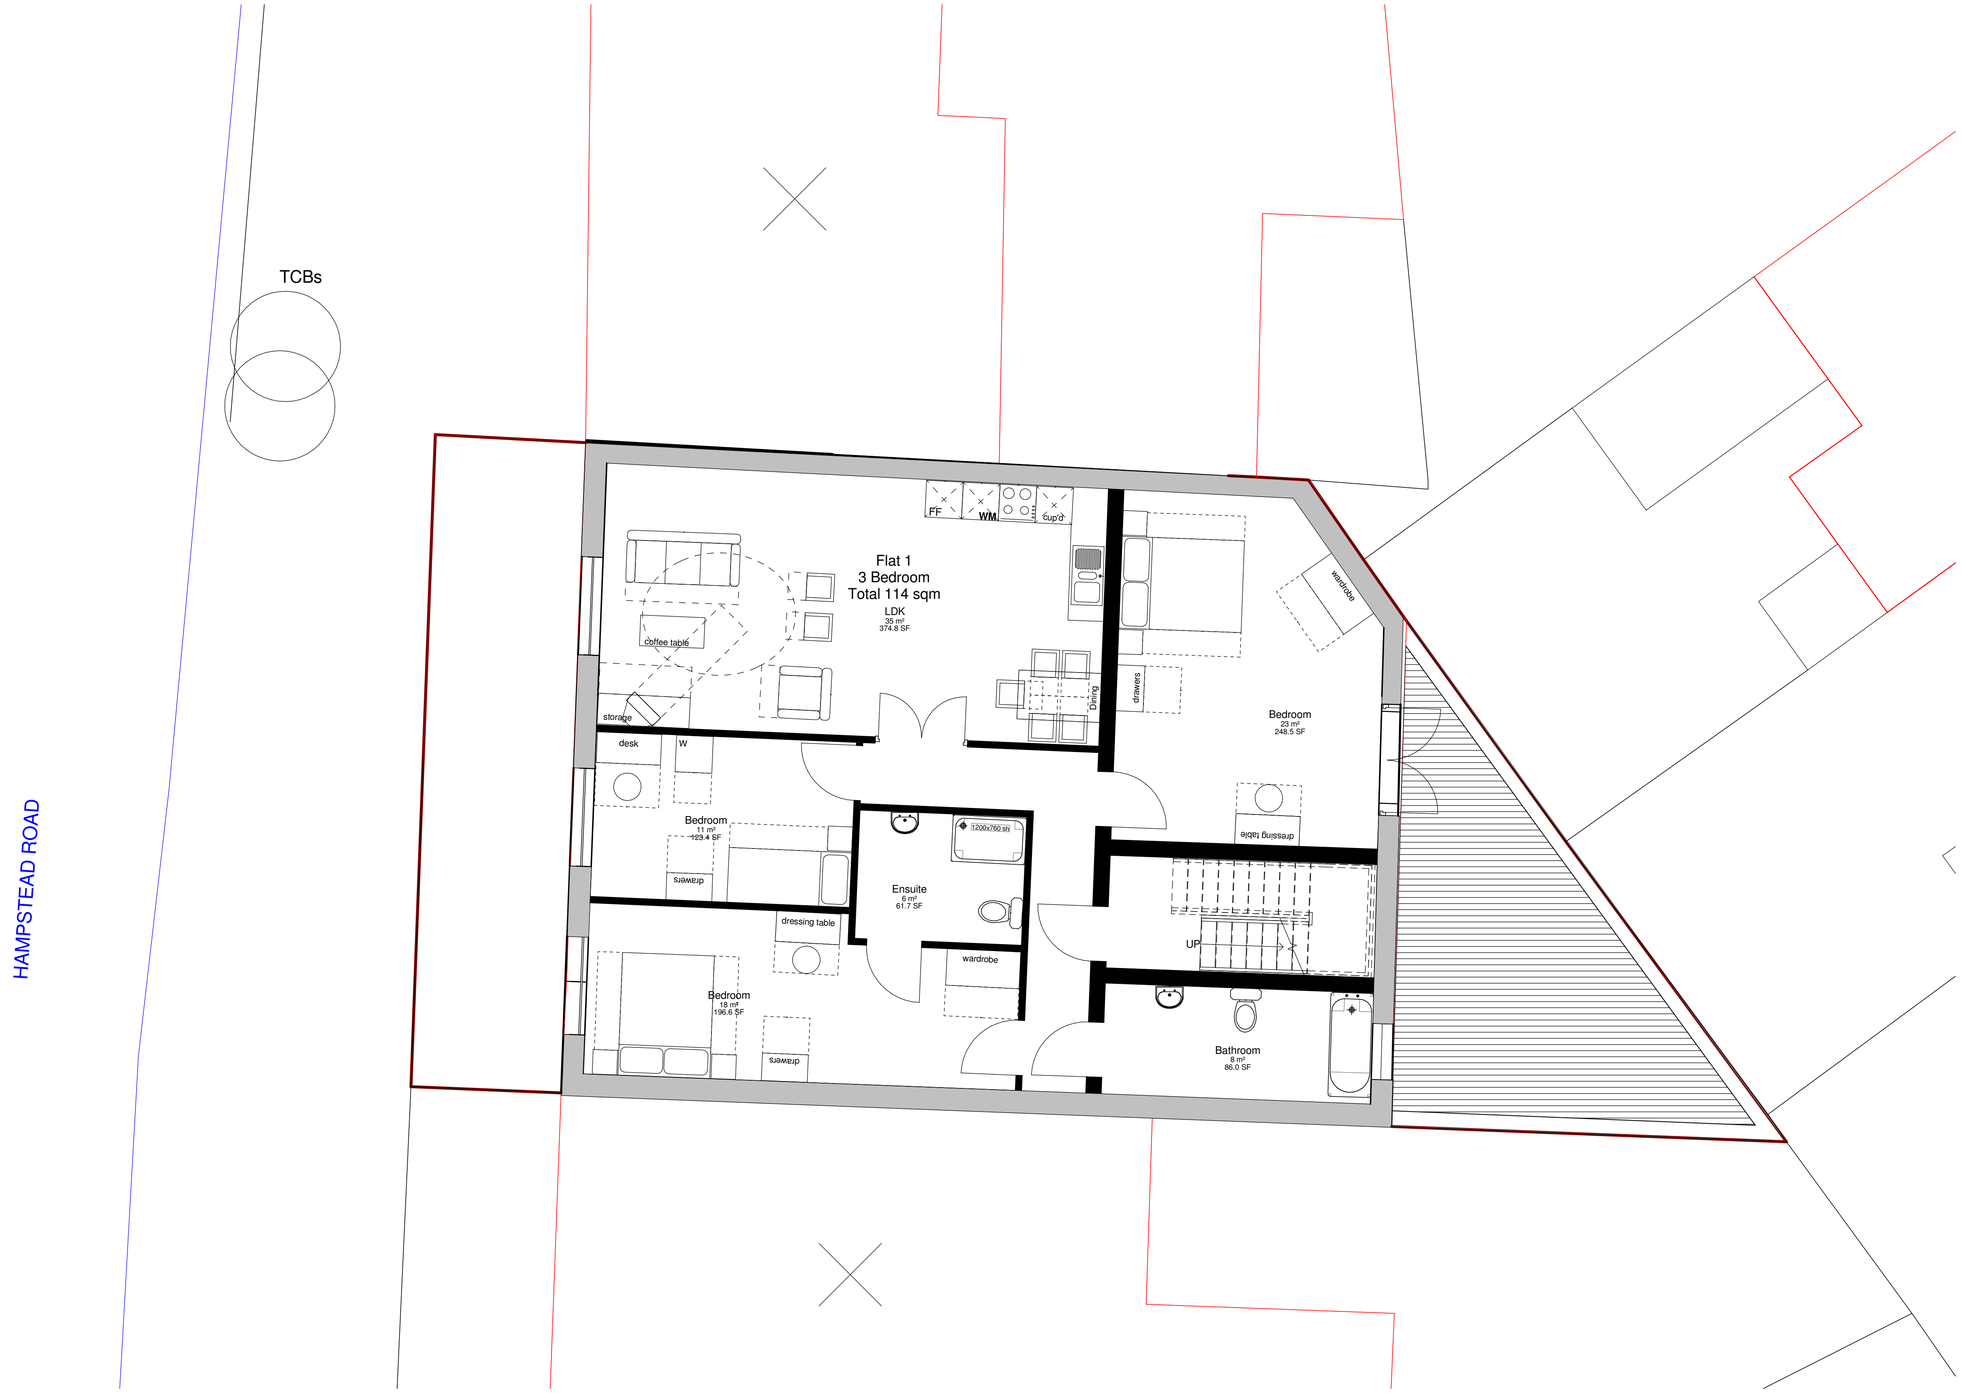

Consented Scheme under
Application No. 2015/1630/P

North

0m 1m 2m 3m 4m 5m

SCALE 1:50 @ A1

1 Basement floor plan

1 : 50

NOTES

59 Green Leys
Nottingham, NG2 7RX
t: +44 (0)115 921 52 52
f: +44 (0)844 443 52 50
e: info@gaadesign.co.uk

GA&A DESIGN LTD

CLIENT NAME	Owner
PROJECT NAME	1 Hurdwick Place London NW1 2JE
DRAWING TITLE	Basement Floor plan

PROJECT NO.	DRAWING NO.	REV.	SCALE(S)	STATUS	DATE DRAWN	DRAWN BY	CHECKED BY
452	A001-A1		1 : 50	Project Status	Issue Date	Author	Checker

© This drawing is copyright. Figured dimensions only to be taken from this drawing. All dimensions to be checked on site. Architects to be informed immediately of any discrepancies before work proceeds.