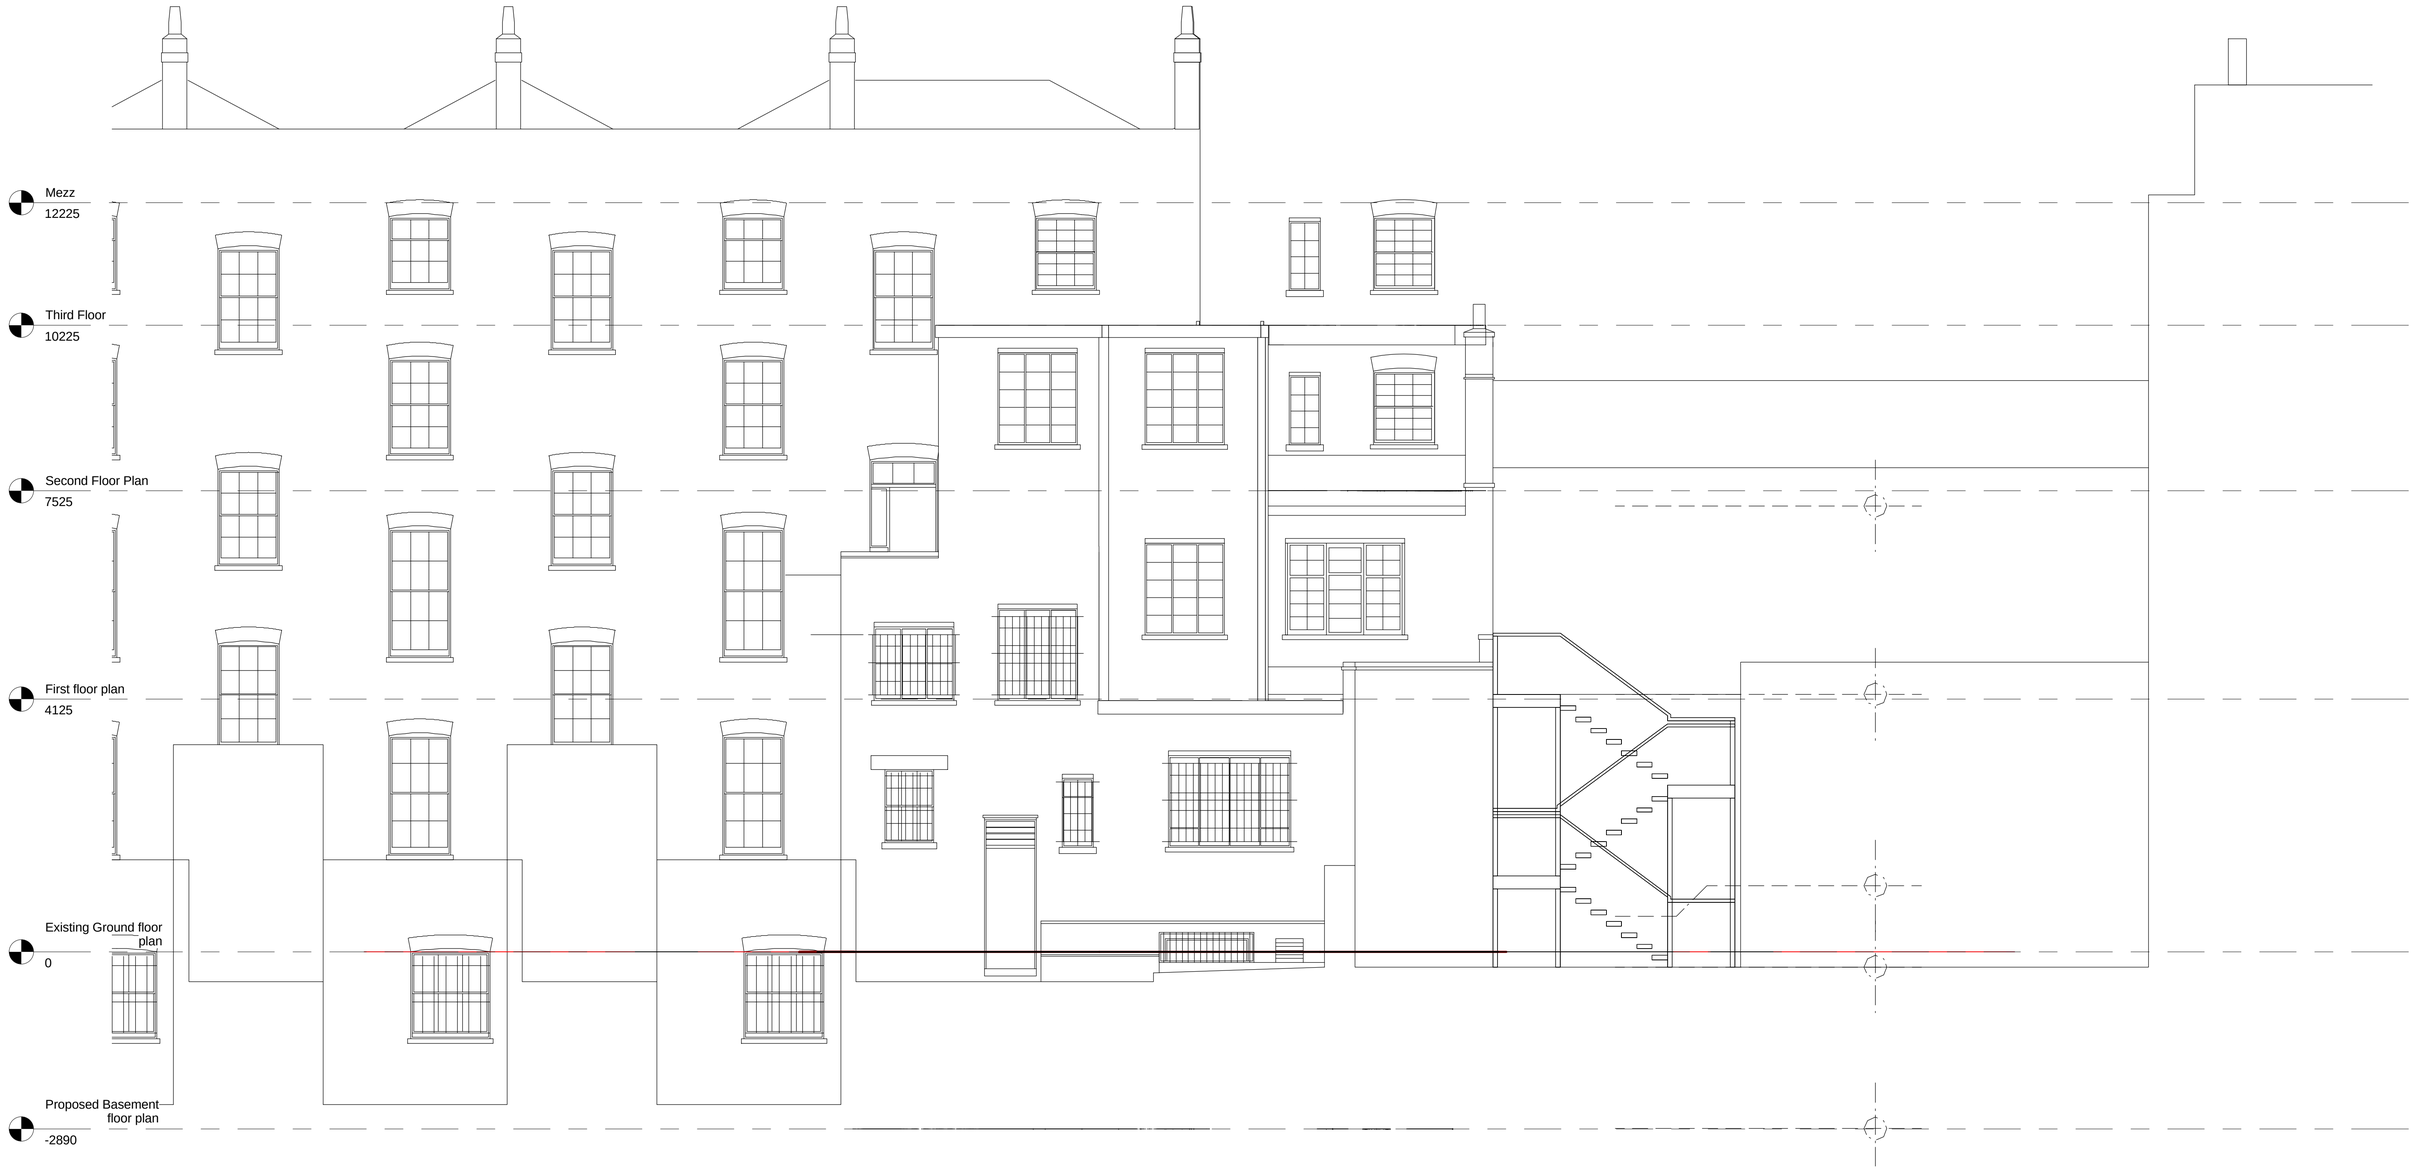

1 Proposed Rear Elevation

1 : 50

0m 1m 2m 3m 4m 5m

SCALE 1:50 @ A1

NOTES

Moulbatten House, Fairacres, Dedworth Road, Windsor, SL4 4LE
t: + 4 4 (0) 1 7 5 3 7 5 4 8 1 7
f: + 4 4 (0) 8 4 4 4 4 4 3 5 2 5 0
e: i n f o @ g a a d e s i g n . c o . u k

GA&A DESIGN LTD

CLIENT NAME -
PROJECT NAME 1 Hurdwick Place London NW1 2JE
DRAWING TITLE Proposed Rear Elevation

PROJECT NO.	DRAWING NO.	REV.	SCALE(S)	STATUS	DATE DRAWN	DRAWN BY	CHECKED BY
452	A108		1 : 50	Planning	Mar 2015	ASM	SUN

© This drawing is copyright. Figured dimensions only to be taken from this drawing. All dimensions to be checked on site. Architects to be informed immediately of any discrepancies before work proceeds.