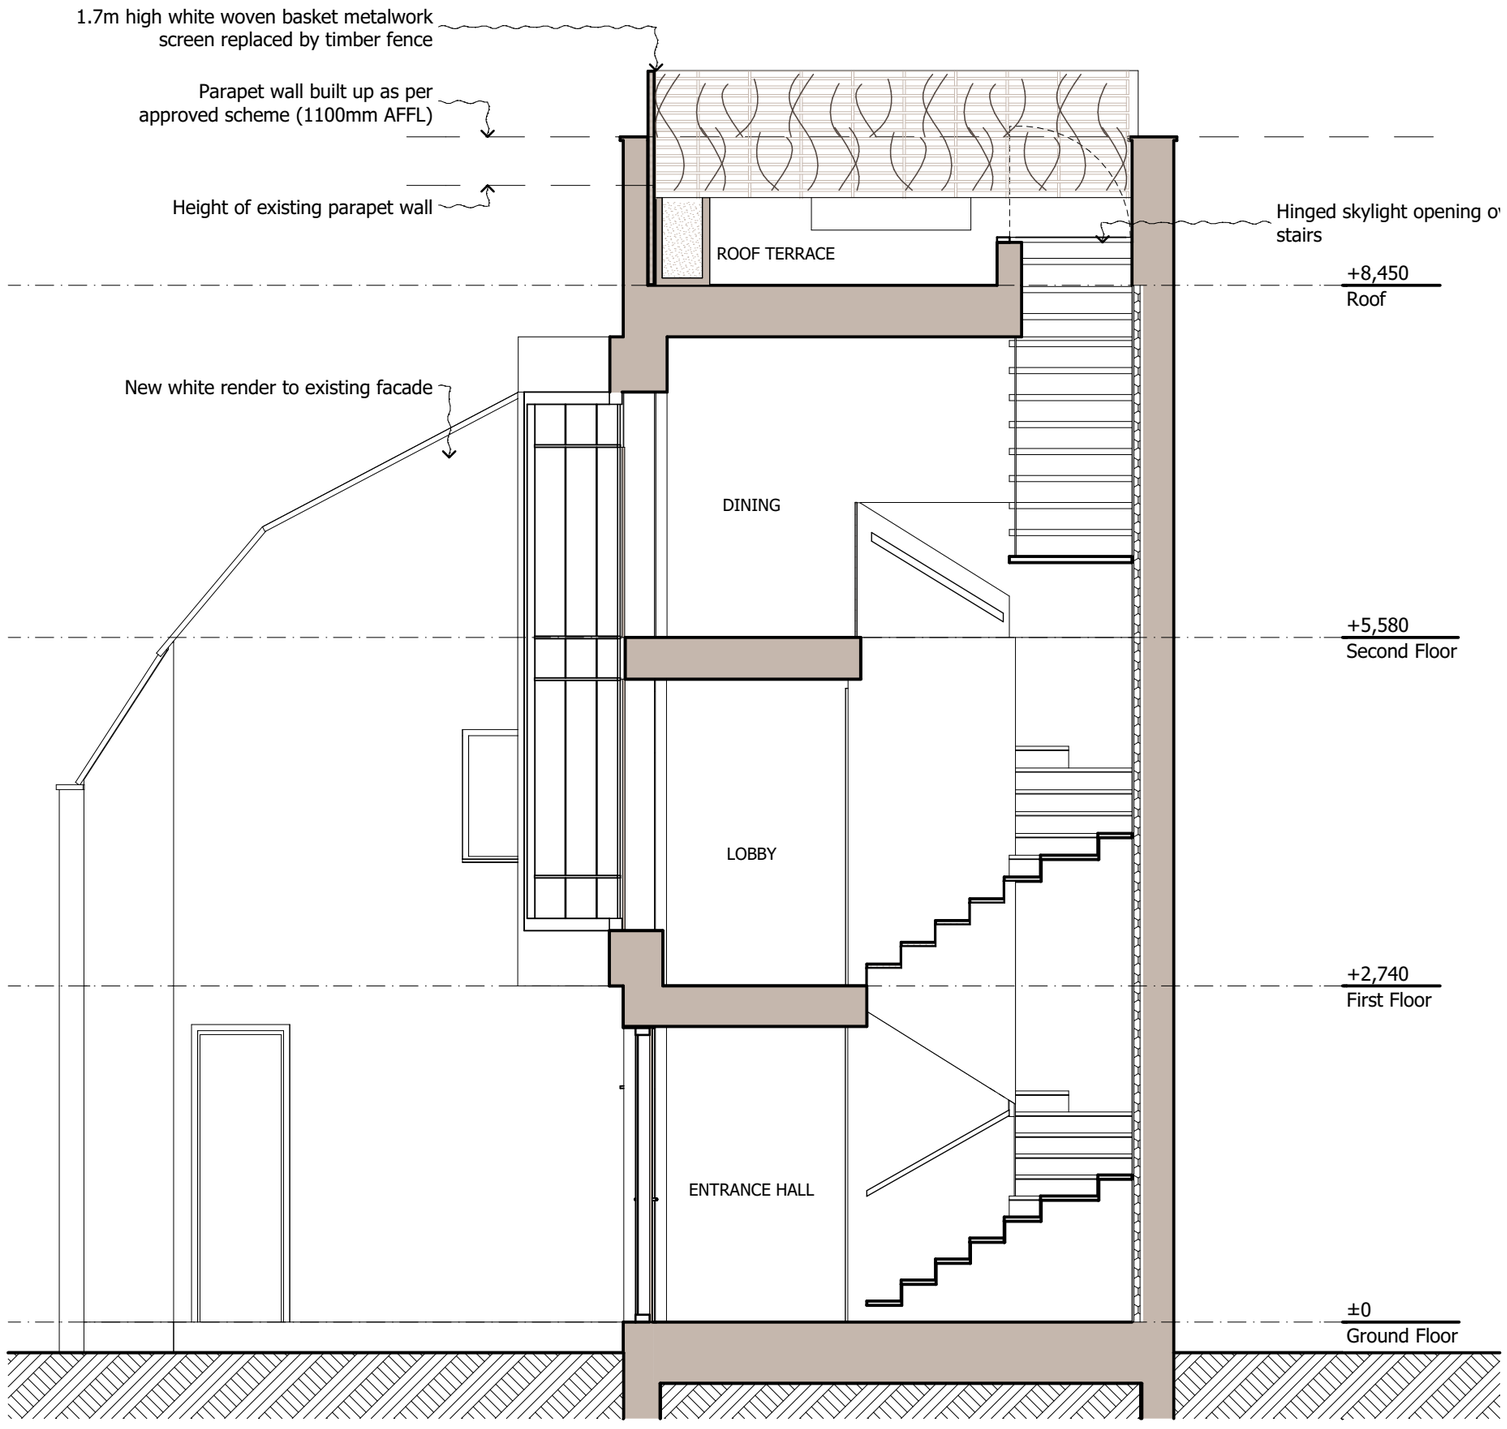

DO NOT SCALE FROM THIS DRAWING
Figured dimensions only are to be taken from this drawing. All dimensions are to be checked on site before any work is put in hand.
If in doubt, ask.

Copyright © Spence Harris Hogan Limited 2015
Registered in England & Wales. Registered No. 261 0615
SHH is the trading name of Spence Harris Hogan Limited

0 0.5 1 1.5m

Rev	Date	Descriptor	
PL01	15.03.16	Minor material amendments application	PG
SK01	26.02.16	For consultation	PG

Legends & Notes:

This replaces drawing 1406-0300-AP-001, Consent 2014/7873/P

1 Vencourt Place, Ravenscourt Park,
Hammersmith, London W6 9NU

Phone **+44 (0) 20 8600 4171**
Email **info@shh.co.uk**
shh.co.uk

RIBA Chartered Practice
MEMBER
SHHARCHITECTS|INTERIORDESIGNERS

Project:
Rosslyn Mews
5/6 Rosslyn Mews
London, NW3 1NN

Client:
Adam Kaye

Drawing Title:
Planning
Proposed Section AA

(Project number)DWG number_Revision
(829)SHH028_PL01