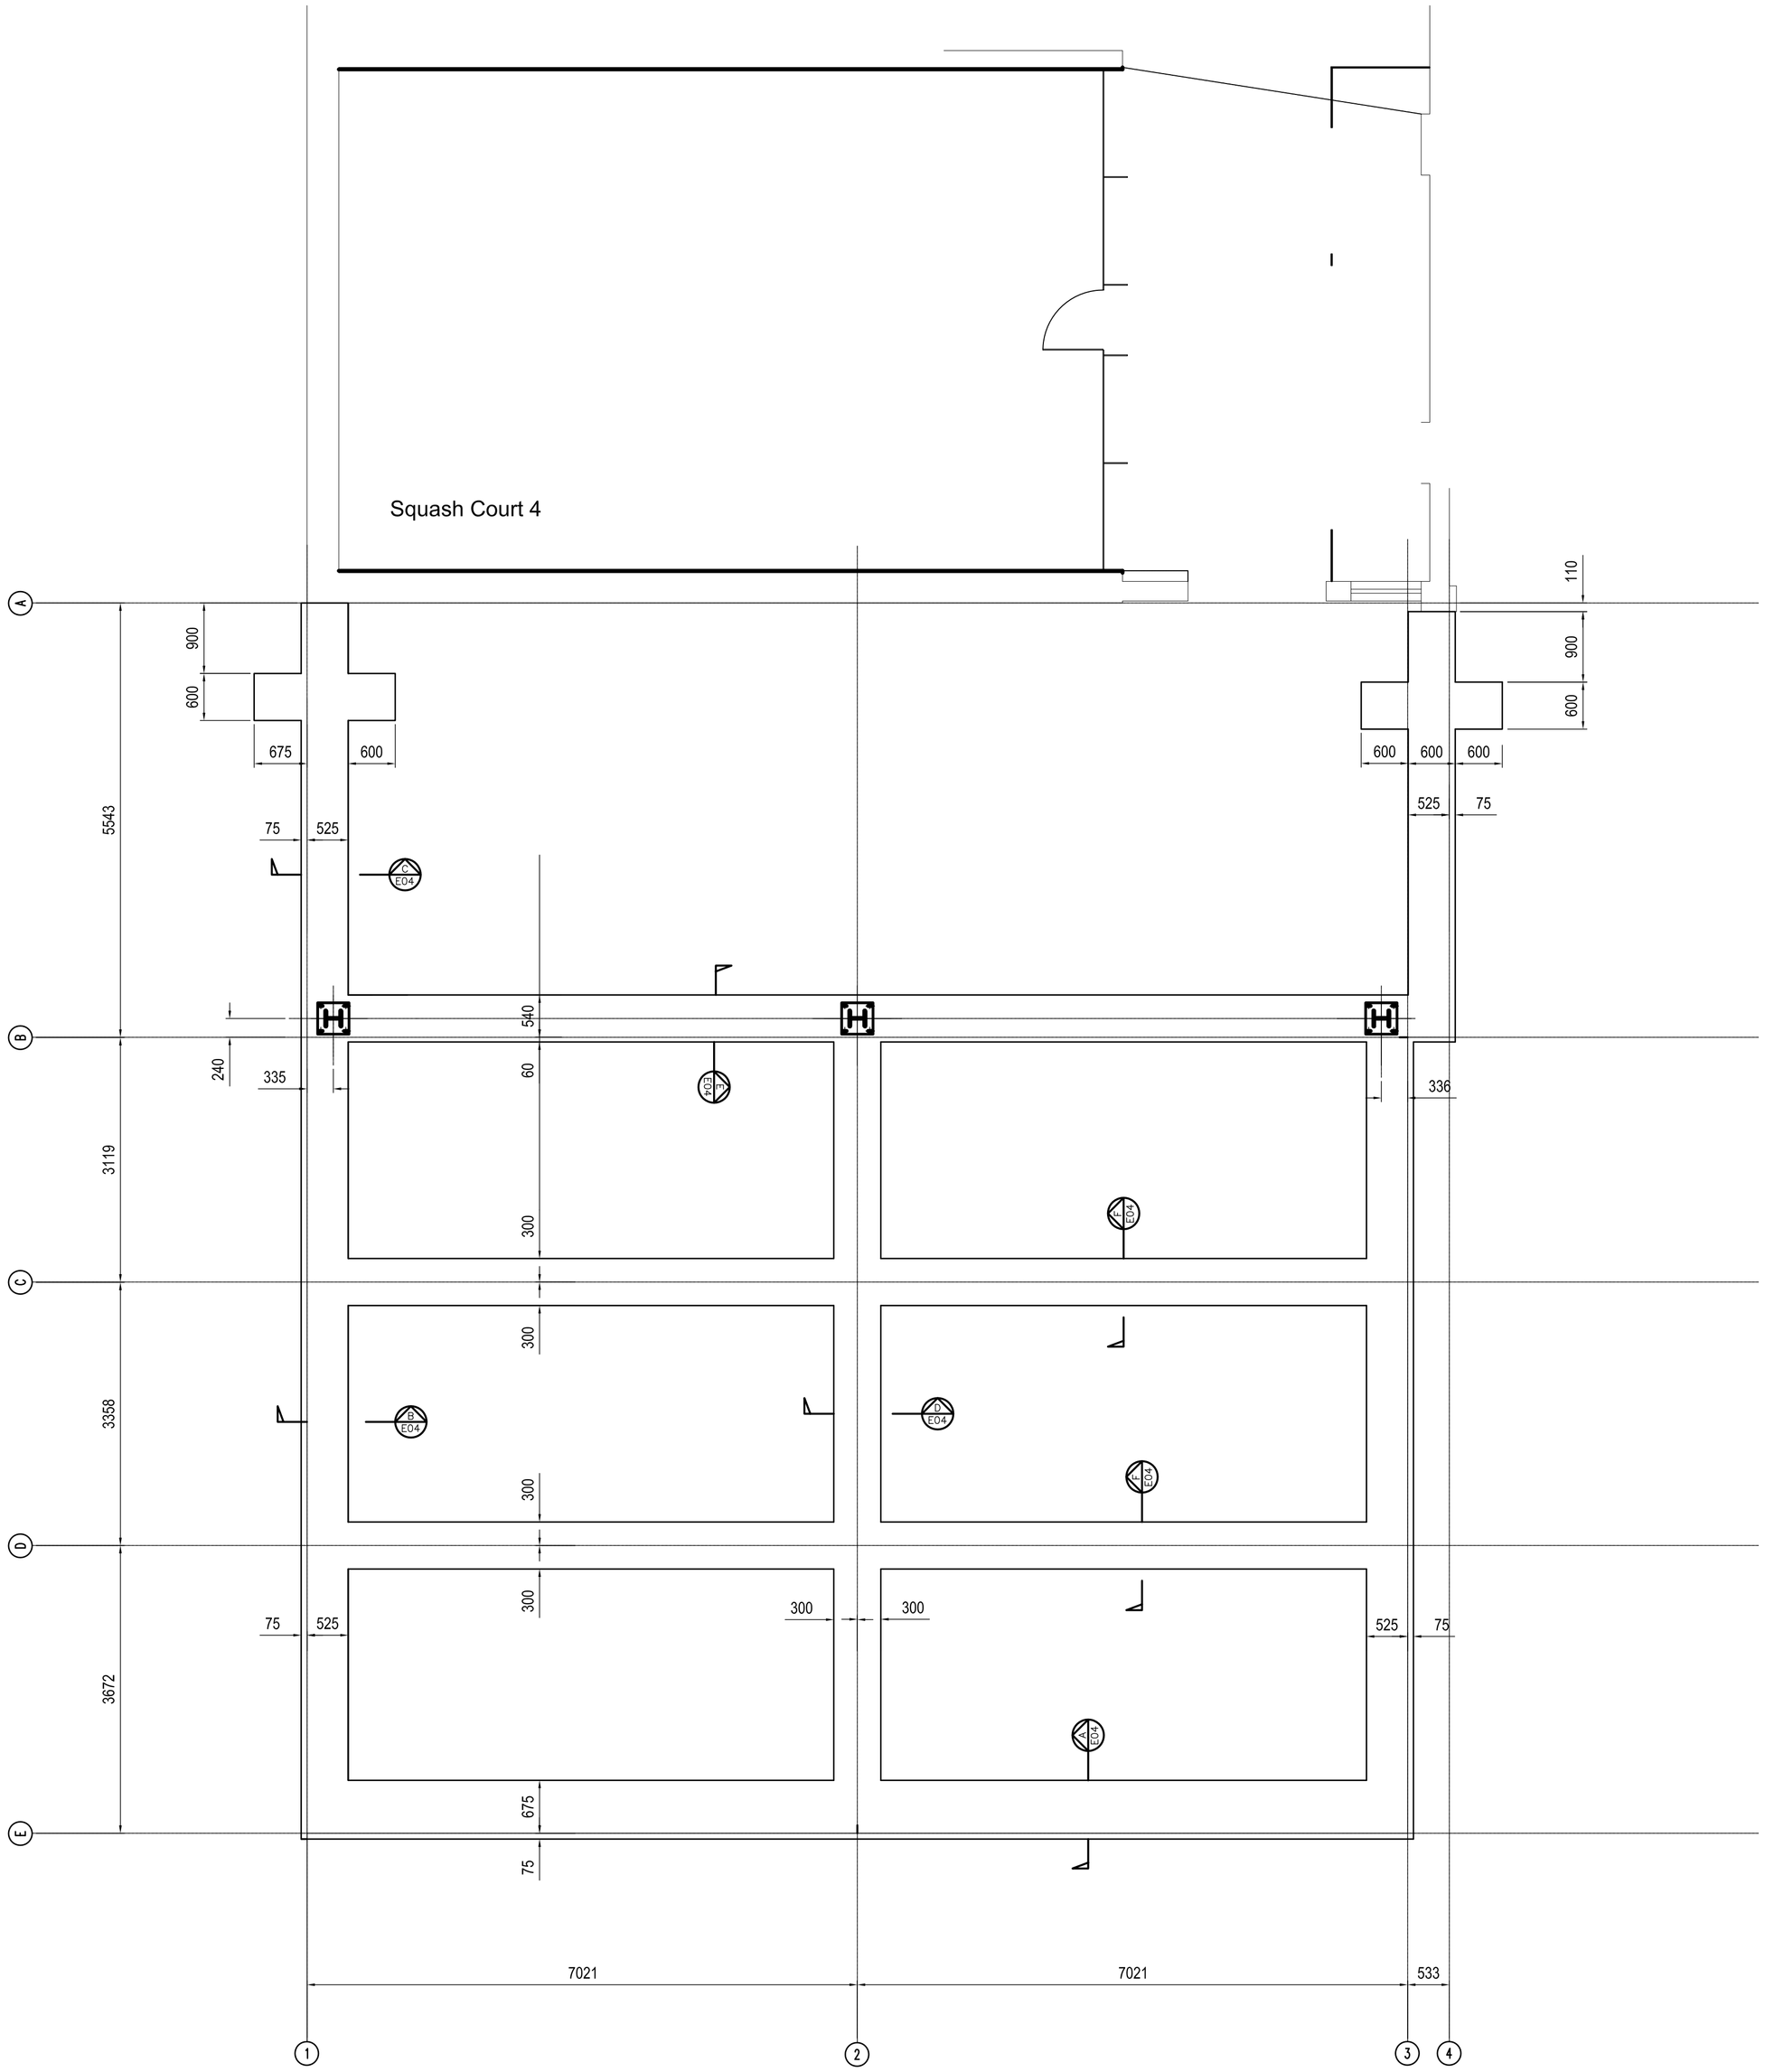

Notes:

Concrete

Grade C32 / 40 (RC 40) minimum OPC 340 kg/cubic M and a max free water cement ratio of 0.5

Blinding grade C10

20mm aggregate

75mm cover to inks at bottom, 40mm to top & sides

Suspended Ground Floor

Imposed 5 kn/sqm
Finishes 2 kn/sqm
Max O/w PC floor 3 kn/sqm

Ground bearing slab.

Laid on 1200g polythene with 150mm double lapped and taped joints
200mm consolidated granular fill under slab

Brickwork.

20 n/sqmm min strength bricks in 1:1:6 mortar

Reinforcement in ground beams.

Provisional

H20 bars 30 kg/m run
H10 links 10 kg/m run

P1	Preliminary	7 Dec 15

revisions

C J Dewhurst Ltd

27 St James's Avenue,
Hampton Hill,
Middesex,
TW12 1HH
Tel: 07885 821 422
e-mail: chris@cjdeng.com

CJD

Project

The Cumberland Lawn Tennis Club
25 Alvenley Gardens
London NW6 1JD

Drawing:

Ground Beam GA
and sections

Scale:	Date:	Job No:
1:50 @ A1	Dec 15	8872

Drg No. E-002 A1

Rev'n P1