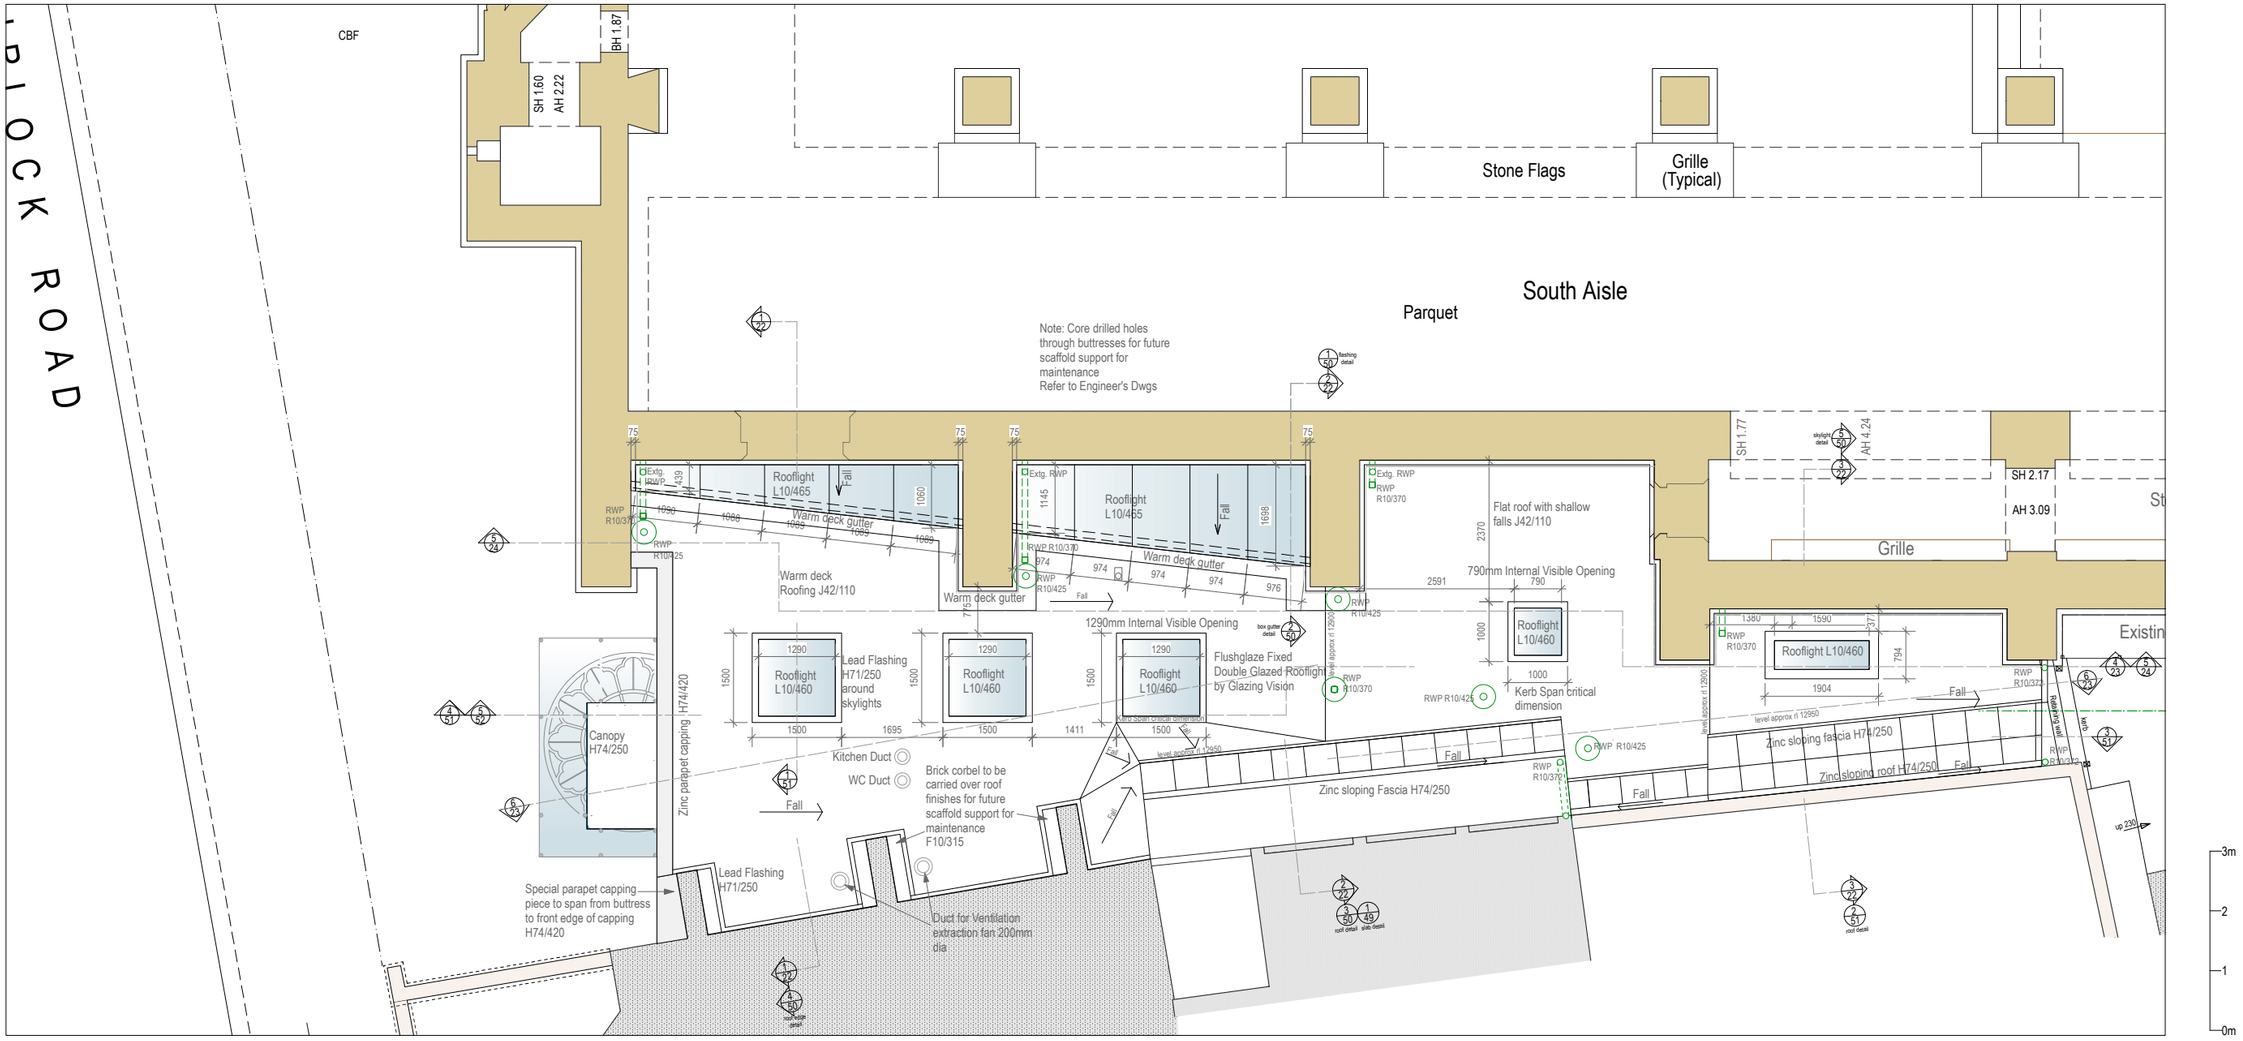

0m 1 2 3m

E ISSUED FOR CONSTRUCTION
Detail references added
D ISSUED FPR TENDER 12.06.15
C Ducts for ventilation extraction added, canopy amended 29.04.15
B Brick corbels added for future scaffold support for maintenance
A Issued for Information to QS

Revisions

hmdw architects

14 Swains Lane
London
N6 6QS
tel: 020 7267 8855
fax: 020 7267 4448
www.hmdw-architects.co.uk

Drawing
ALL HALLOWS, GOSPEL OAK
COMMUNITY ACCESS PROJECT
ROOF PLAN PROPOSED

Scale	Date
1:50@A1	19.01.15

Job No. - Drg. No.	Revision	Drawn
344.01.17	D	NW / NS