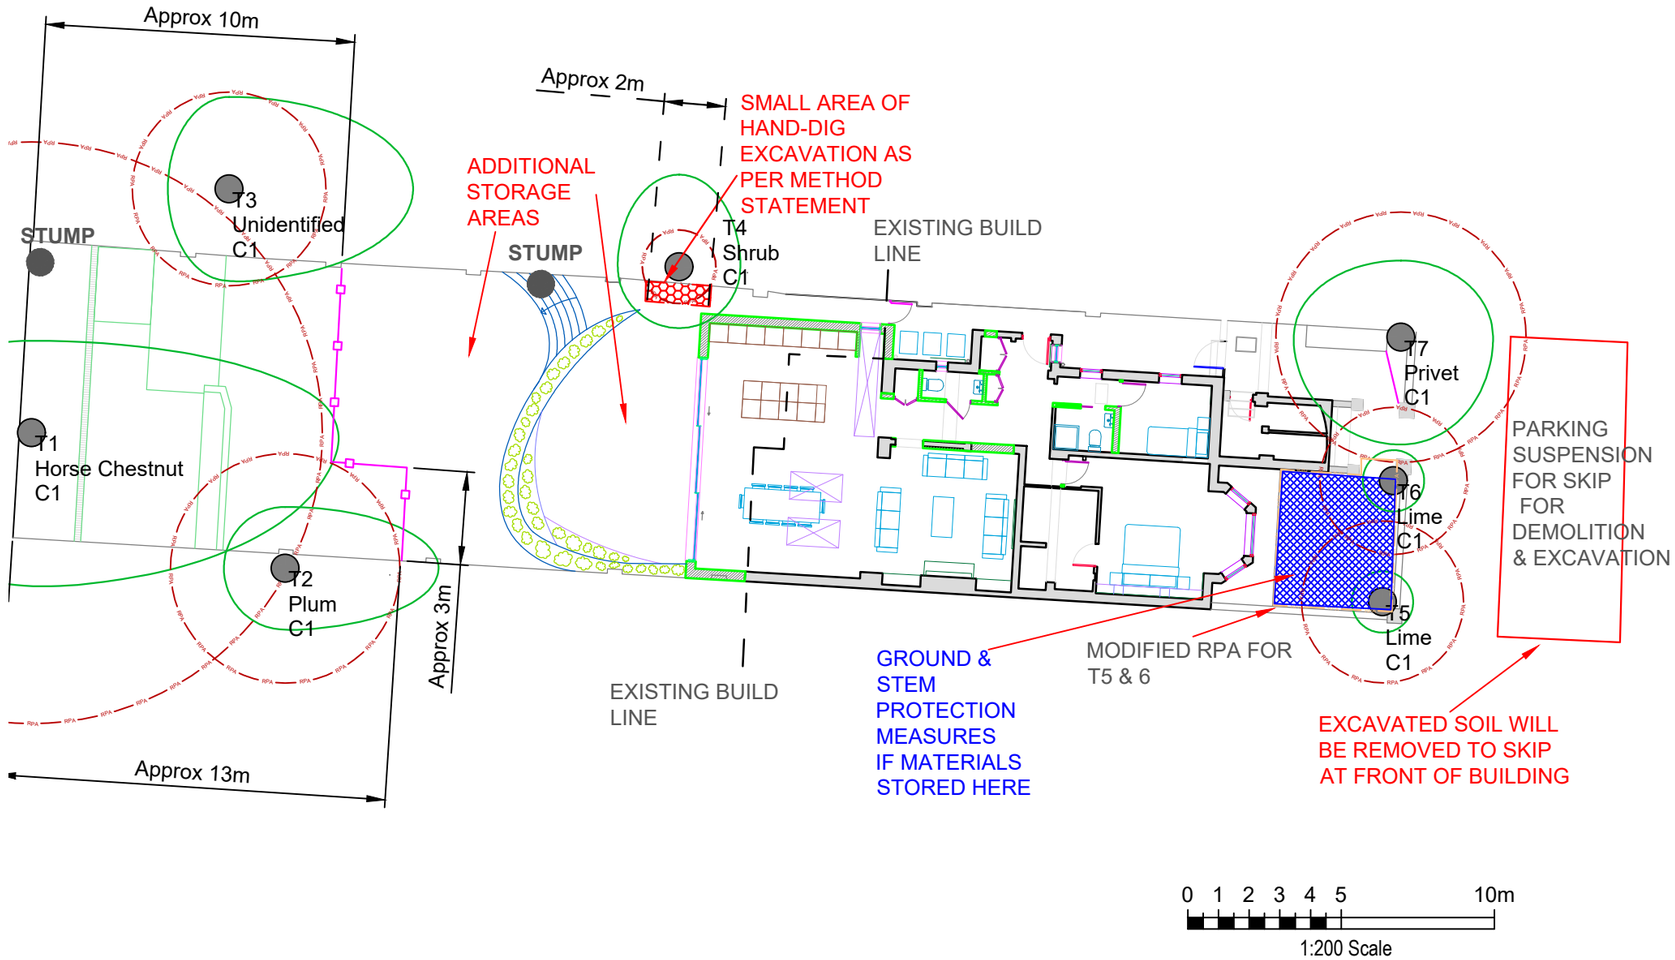

Legend:

- CATEGORY A TREE
- CATEGORY B TREE
- CATEGORY C TREE
- CATEGORY U TREE
- ROOT PROTECTION AREA (RPA)
- MODIFIED ROOT PROTECTION AREA (MRPA)
- CROWN SPREAD
- TREE TO BE REMOVED
- PROTECTIVE FENCING
- TEMPORARY GROUND PROTECTION
- "HAND-DIG" EXCAVATION
- CEZ CONSTRUCTION EXCLUSION ZONE
- NEW TREE
- SOIL TEST
- SHADE (CURRENT)
- SHADE (FUTURE)
- LOW BRANCH DIRECTION
- STUMP

Notes:

Arbor Cultural

River Cottage 8A Cherry Orchard Gardens, West Molesey, Kingston, Surrey, KT8 1QY

T 0333 577 5523 M 07899 984162

E: admin@arbor-cultural.co.uk W: www.arbor-cultural.co.uk

Client: Mr Julius Kirchner

Project: 117 PRIORY ROAD, CAMDEN, LONDON, NW6 3NN

Title: TREE CONSTRAINTS PLAN
TREE PROTECTION PLAN

Date: 15/03/16 Scale: 1:200 Original Paper Size: A3

Drawn: IST Checked: N/A Job Ref: AC.2016.016

Drawing Number: TPP-01 Rev: B