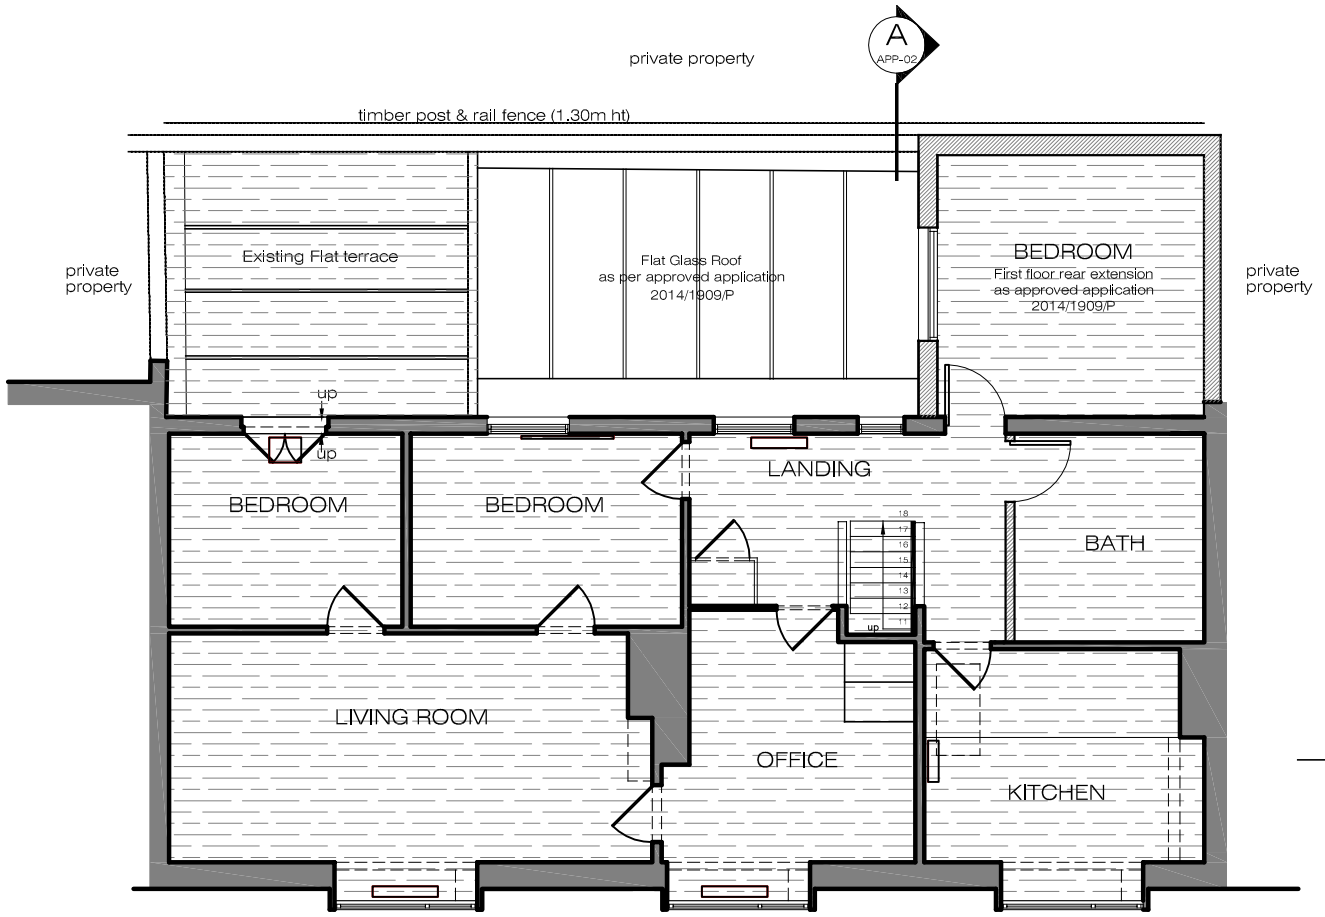

PLANNING APPROVED
First Floor Plan
SCALE 1:100@A3

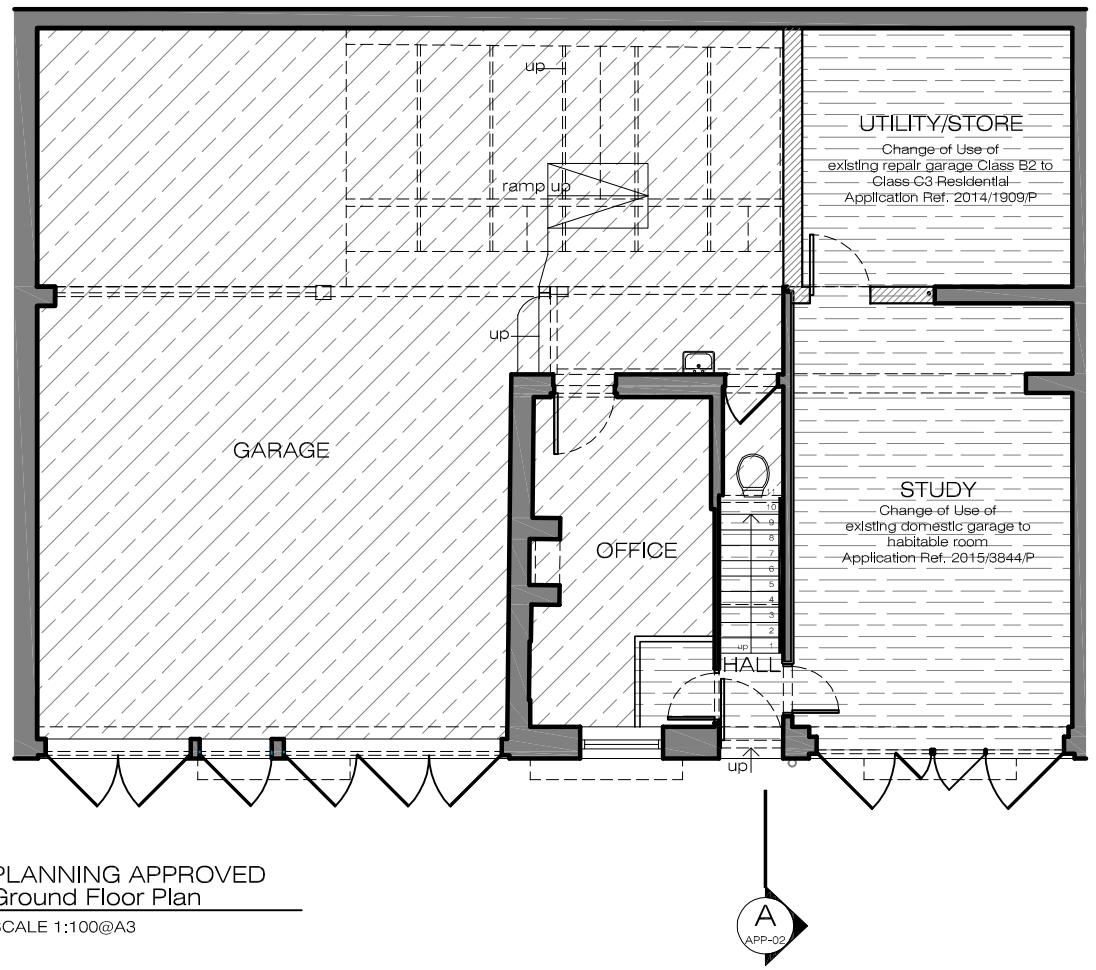

PLANNING APPROVED
Ground Floor Plan
SCALE 1:100@A3

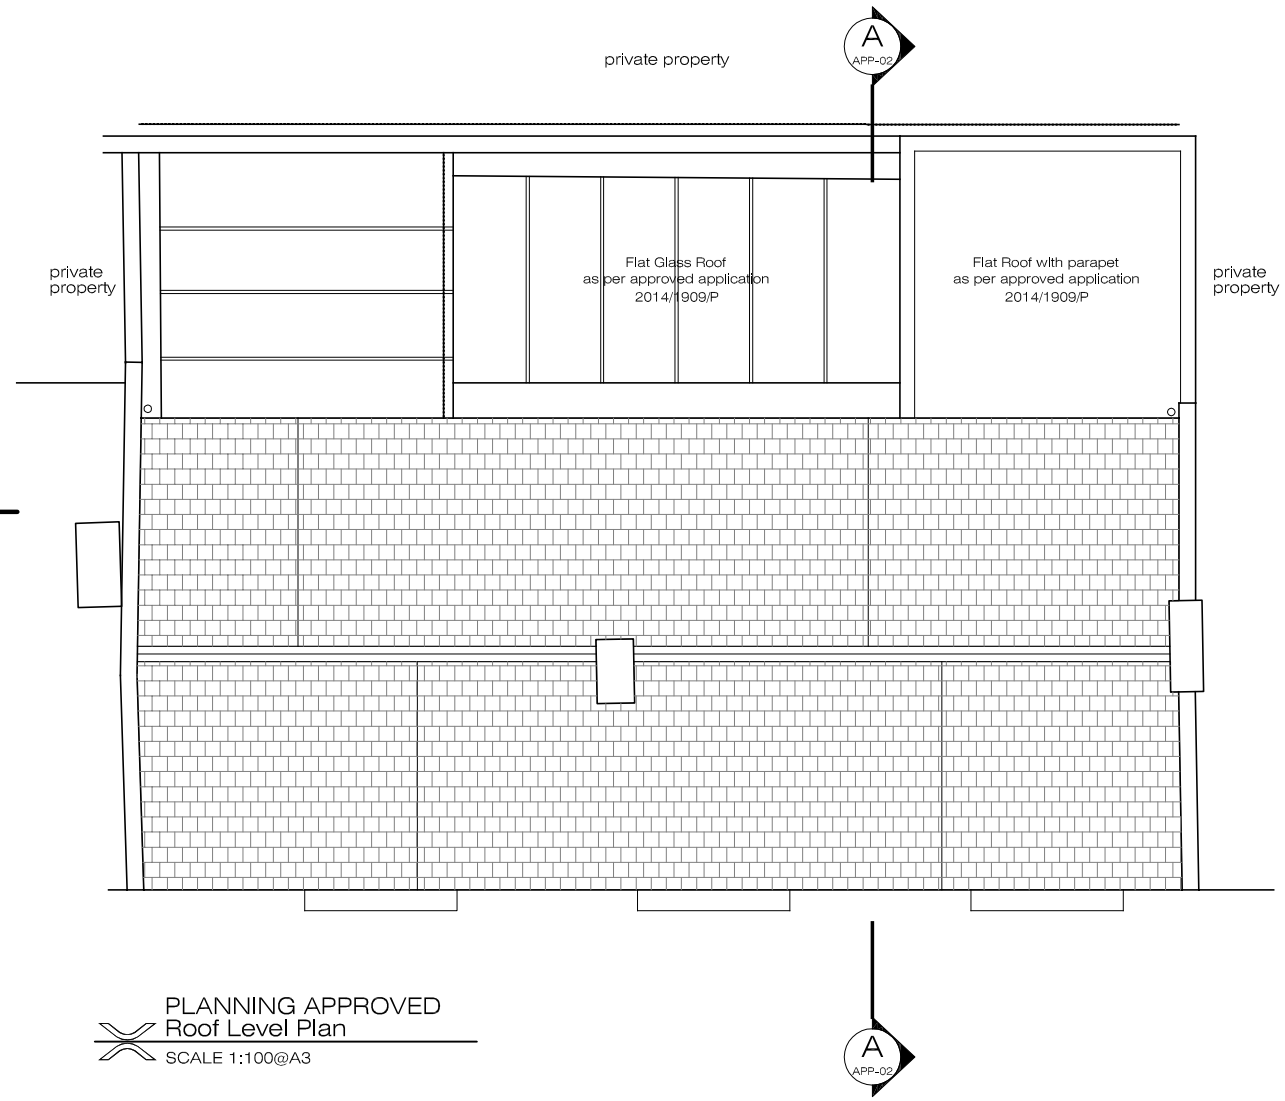

PLANNING APPROVED
Roof Level Plan
SCALE 1:100@A3

Area of Class B2 Workshop Use.

Area of Residential Use.

New walls / infill

0 2 4 6 8 10m

XUL ARCHITECTURE

Ground Floor Office
33 Belsize Lane
London NW3 5AS

Office: +44 (0) 207 431 9014
s.sandler@xularchitecture.co.uk
www.xularchitecture.co.uk

PLEASE NOTE:

1. ALL DIMENSIONS TO BE CHECKED ON SITE BEFORE FABRICATION.
2. CONTRACTOR TO REFER TO ENGINEER'S DRAWINGS BEFORE PROCEEDING WITH WORKS.
3. ALL DRAWINGS AND DESIGNS ARE COVERED BY DESIGN RIGHT (INTELECTUAL PROPERTY), AND MAY NOT BE DISTRIBUTED, COPIED OR ISSUE WITHOUT WRITTEN PERMISSION OF XUL ARCHITECTURE.
4. ALL DESIGN CONCEPTS ARE THE SOLE PROPERTY OF XUL ARCHITECTURE AND NO ADAPTATIONS, REPRODUCTIONS OR COPIES MAY BE MADE WITHOUT WRITTEN PERMISSION OF XUL ARCHITECTURE.
5. THESE DRAWINGS ARE SUBJECT TO ANY VARIATION REQUIRED OR RECOMMENDATION BY ANY STATUTORY AUTHORITY, OR FOR THE BETTER CARRYING OUT OF THE WORKS.
6. SAMPLES TO BE PROVIDED BY CONTRACTOR FOR XUL ARCHITECTURE APPROVAL.
7. ALL FINISHES TO XUL ARCHITECTURE SATISFACTION.
8. ALL DRAWINGS TO BE APPROVED BY XUL ARCHITECTURE BEFORE CONSTRUCTION.

ADDITIONAL NOTES:

REVISIONS

No	Date	Description Issue For	Issue By
00	11/03/16	INFORMATION	JH
01	17/03/16	PLANNING	AM

Client
PRIVATE CLIENT

Project
14 Daleham Mews
London NW3 5DB

Title
PLANNING APPROVED
Ground, First and Roof Floor Plans

Scale	Dwg. No.	Rev.
1:100@A3	APP-01	01
Date 11/03/2016		

Drawn	Project Number
AM	1602

Checked
SS