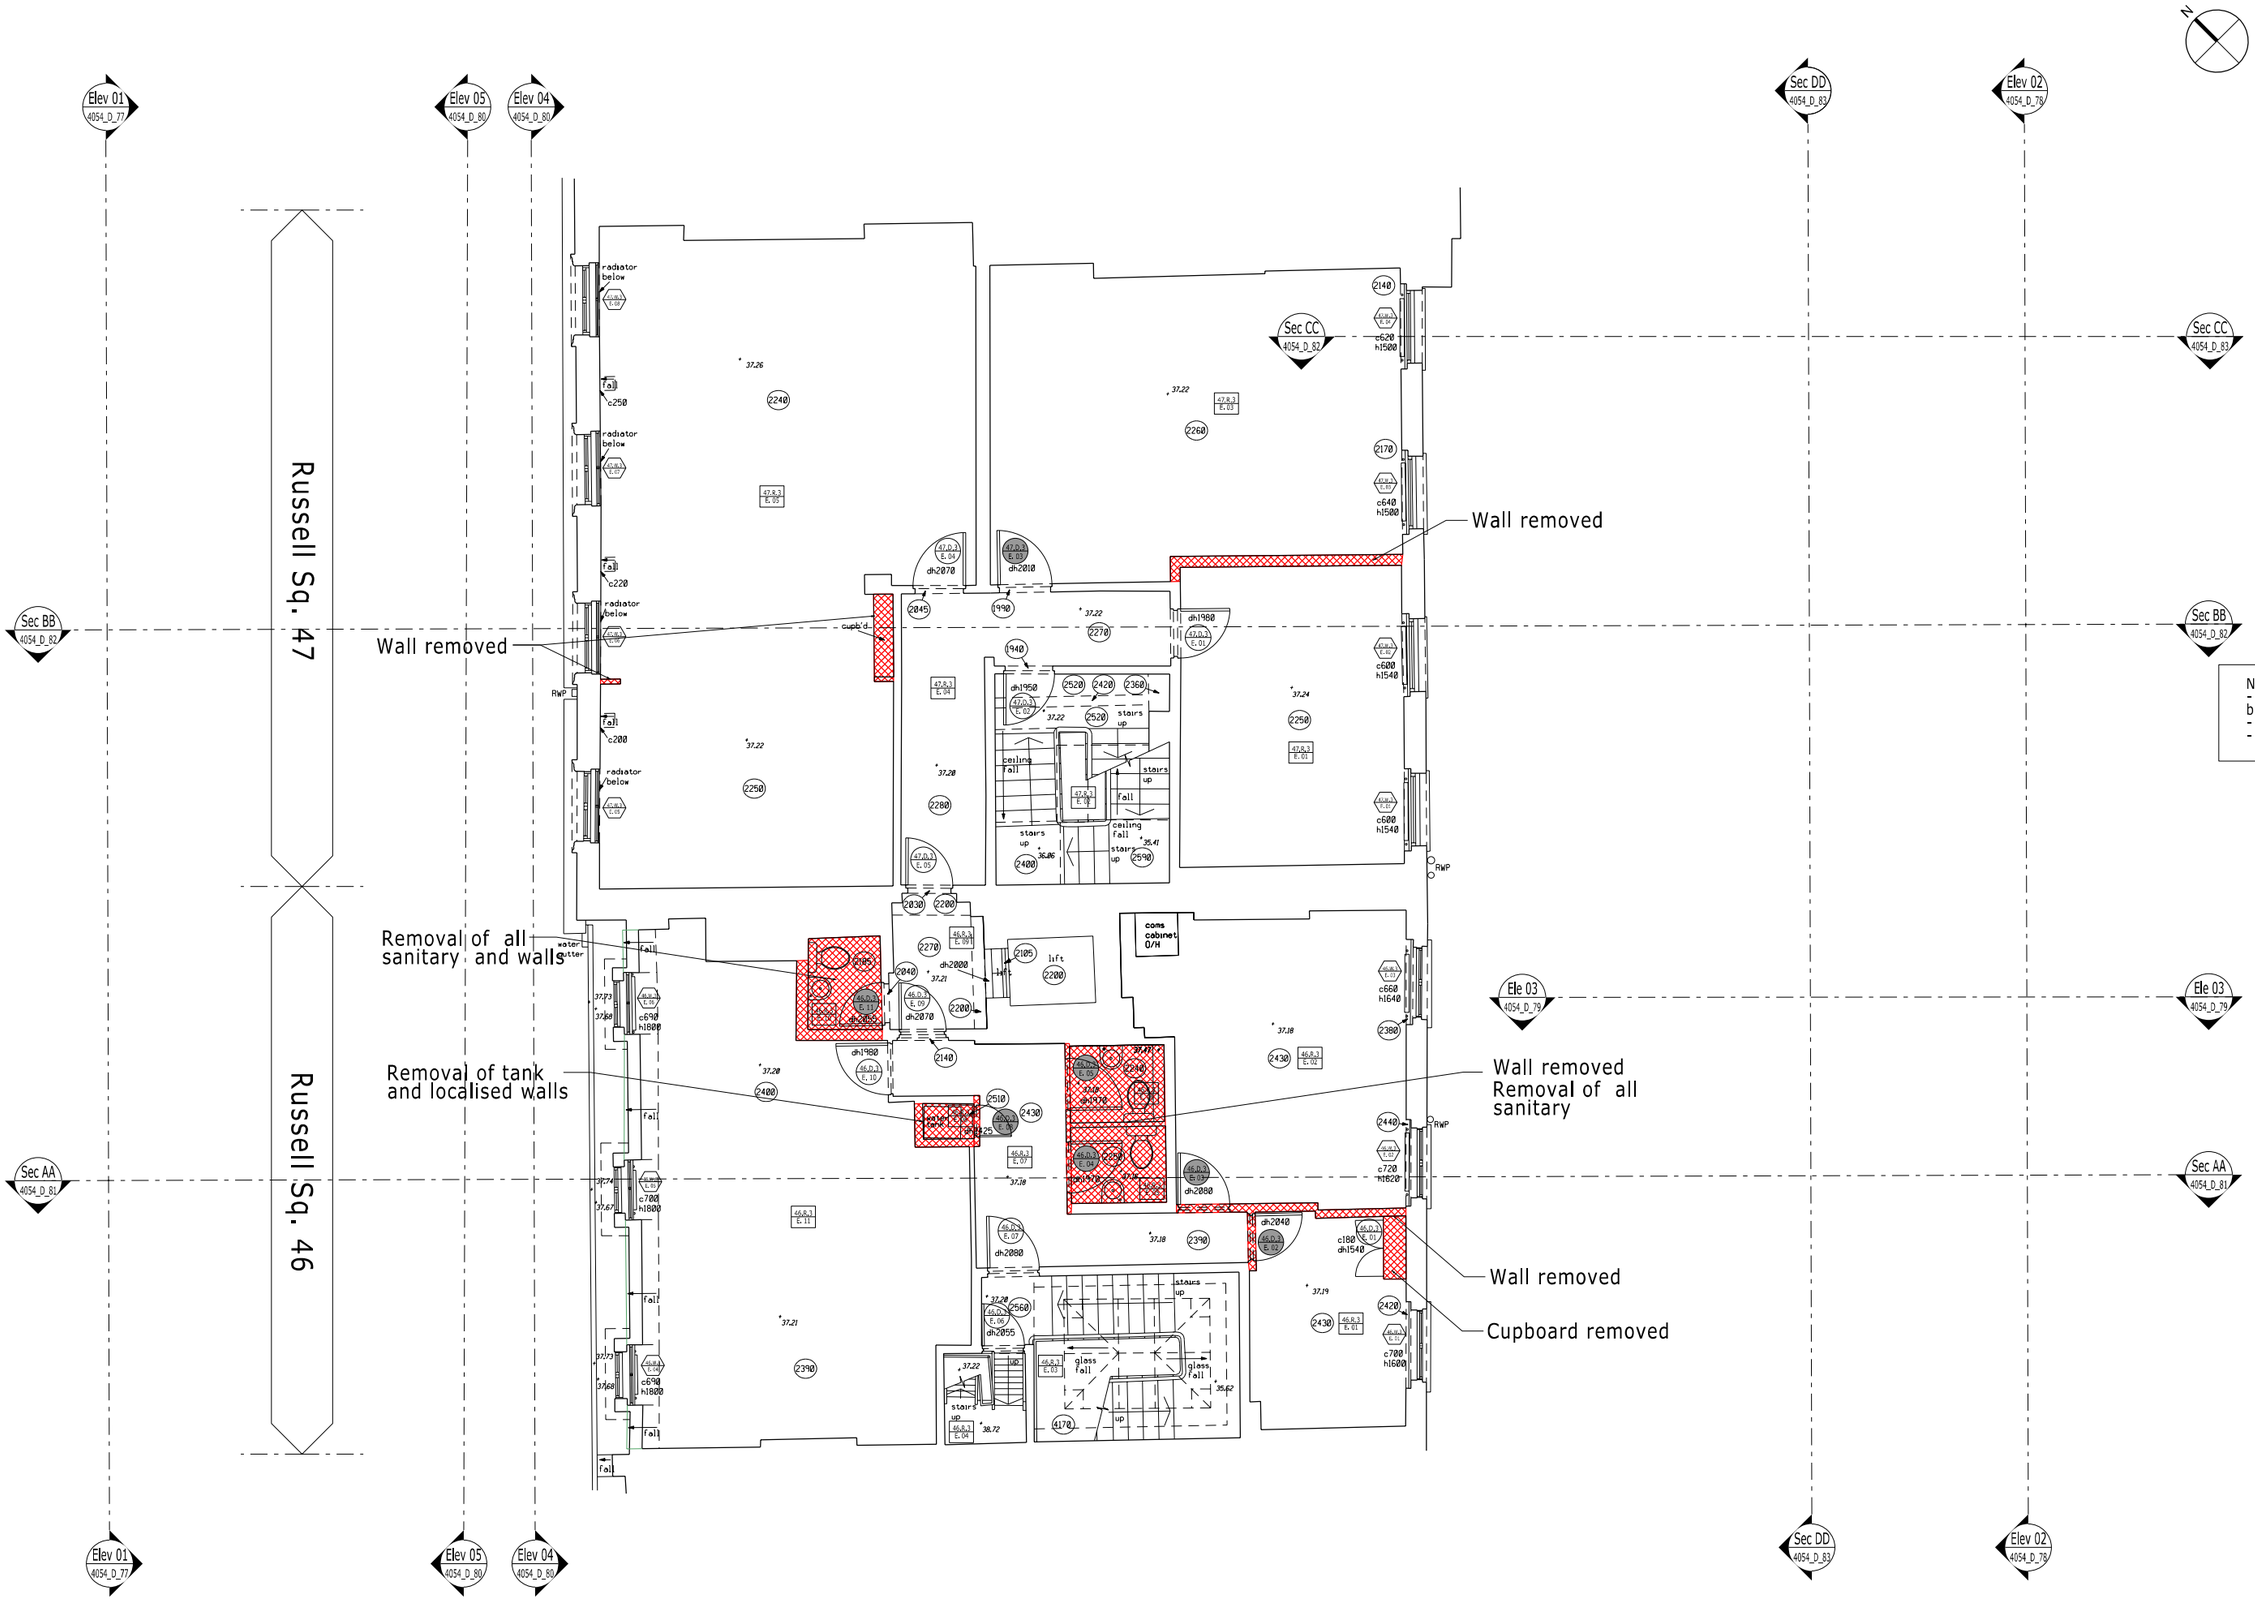

THIS DRAWING AND CAD DATA THEREIN IS PROTECTED BY COPYRIGHT
AND MUST NOT BE COPIED OR REPRODUCED WITHOUT THE WRITTEN CONSENT OF DLG ARCHITECTS
©
NO DIMENSIONS ARE TO BE SCALED FROM THIS DRAWING. USE FIGURED DIMENSIONS ONLY.
ALL DIMENSIONS AND SIZES ARE TO BE CHECKED ON SITE AND ANY DISCREPANCIES REPORTED TO THE ARCHITECT PRIOR TO INITIATION OF ANY WORKS.

0 1 2 3m

LEGEND

Door Nos. are circular

Window Nos. are hexagonal

Room Nos. are rectangular

Fireplace Nos. are triangular

The room, door and window numbering system is as follows:

	Bldg.	Type	floor	Existing (E)	Item No.
Doors		D	B	E	03
Windows	46	W	G	E	02
Rooms	46	R	1	E	03
Fireplaces	46	F			01

Floor Codes
B - Basement
G - Ground
1 - First
2 - Second
3 - Third
4 - Fourth
5 - Roof

* Drawing based on CADPLAN Land & Building surveyors

Date: Aug 1999

Drawing nos:

Basement floor	7939-01
Ground floor	7939-02
First floor	7939-03
Second floor	7939-04
Third floor	7939-05
Fourth floor	7939-06
Roof plan	7939-07
Elevation E1	7939-08
Elevation E2	7939-09
Elevation E3	7939-10
Section S1	7939-11
Section S2	7939-12

Note:
- All internal suspended ceiling to be removed
- All floor finishs to be removed
- All radiators to be removed

00 --/--/--
REV DESCRIPTION INITIALS/ DATE

Job Name
46-47 Russell Square
London
WC1
The Bedford Estates

Drawing Title
Demolition
Third Floor Plan

Status
Planning

Date	Sheet By	Scale & Size
24/07/15	AH	1:50 @A1 1:100 @A3

Job Number	Code	Drawing Number	Rev
4054	D	(--) 74	00

DLG Architects LLP
128 Southwark Street
London SE1 0SW

t +44(0)20 7620 1236
f +44(0)20 7928 4416
london@dlgarchitects.com

dlgarchitects.com

dlg architects