N

Ordnance Survey ©
Ukmapcentre.com

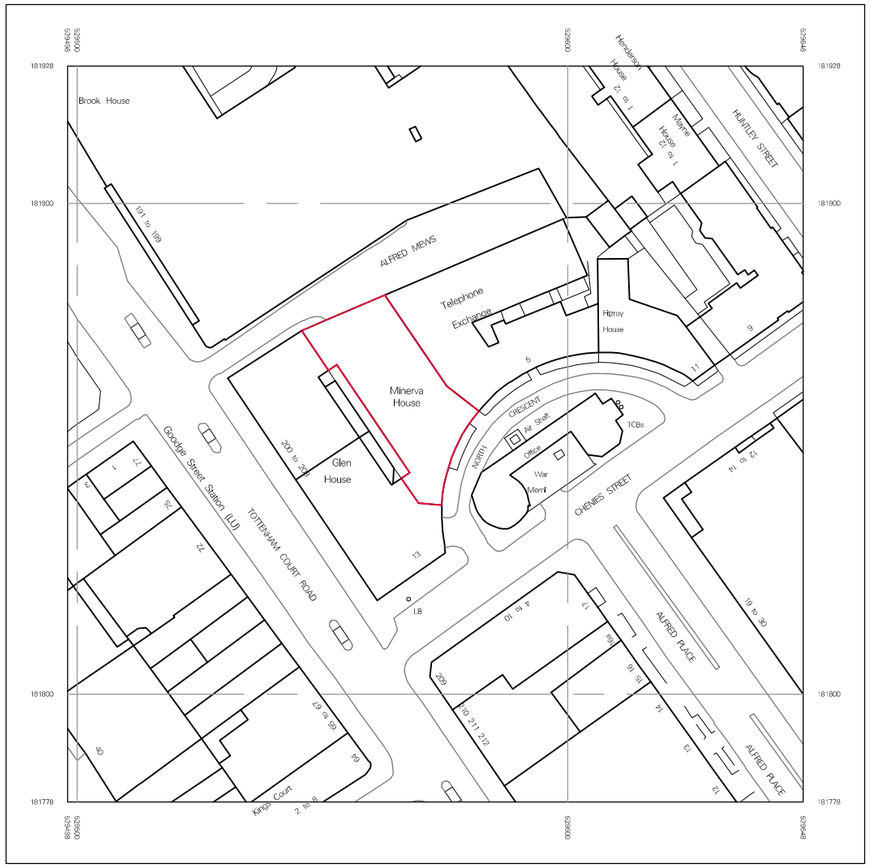

Serial number: 85542

© Crown copyright and database right 2016
Ordnance Survey licence 10004857
Reproduction in whole or in part is prohibited
without the prior permission of Ordnance Survey

10 0 10 20 30 40 50
metres

PROJECT TITLE: OMD UK — INTERNAL WORKSPACE REFURBISHMENT	DRAWING TITLE: **LOCATION PLAN**	OPTION	CLIENT APPROVAL	REVISION: No / DATE / BY	DRAWN BY: IKE O.	DATE: 15 MAR 2016	**triflecreative***
SITE: 1-4 NORTH CRESCENT CHENIES STREET, LONDON		VERSION			CHECKED BY: JEANYOUNG I.	SCALE: 1:1250@A3	+ 44 20 3002 5491
					APPROVED BY: EMMA M.	DRAWING NO.: LP01 / SHEET NO.:	hello@triflecreative.com
							http://www.triflecreative.com