P-105	9A Doynton Street, N19 5BX	Proposed ground and basement floor plans	1:50@A3	Mar 2016	Planning	
drawing number	job name	drawing title	scale	date	issue	revision

0m 0.5m 1m 2m N

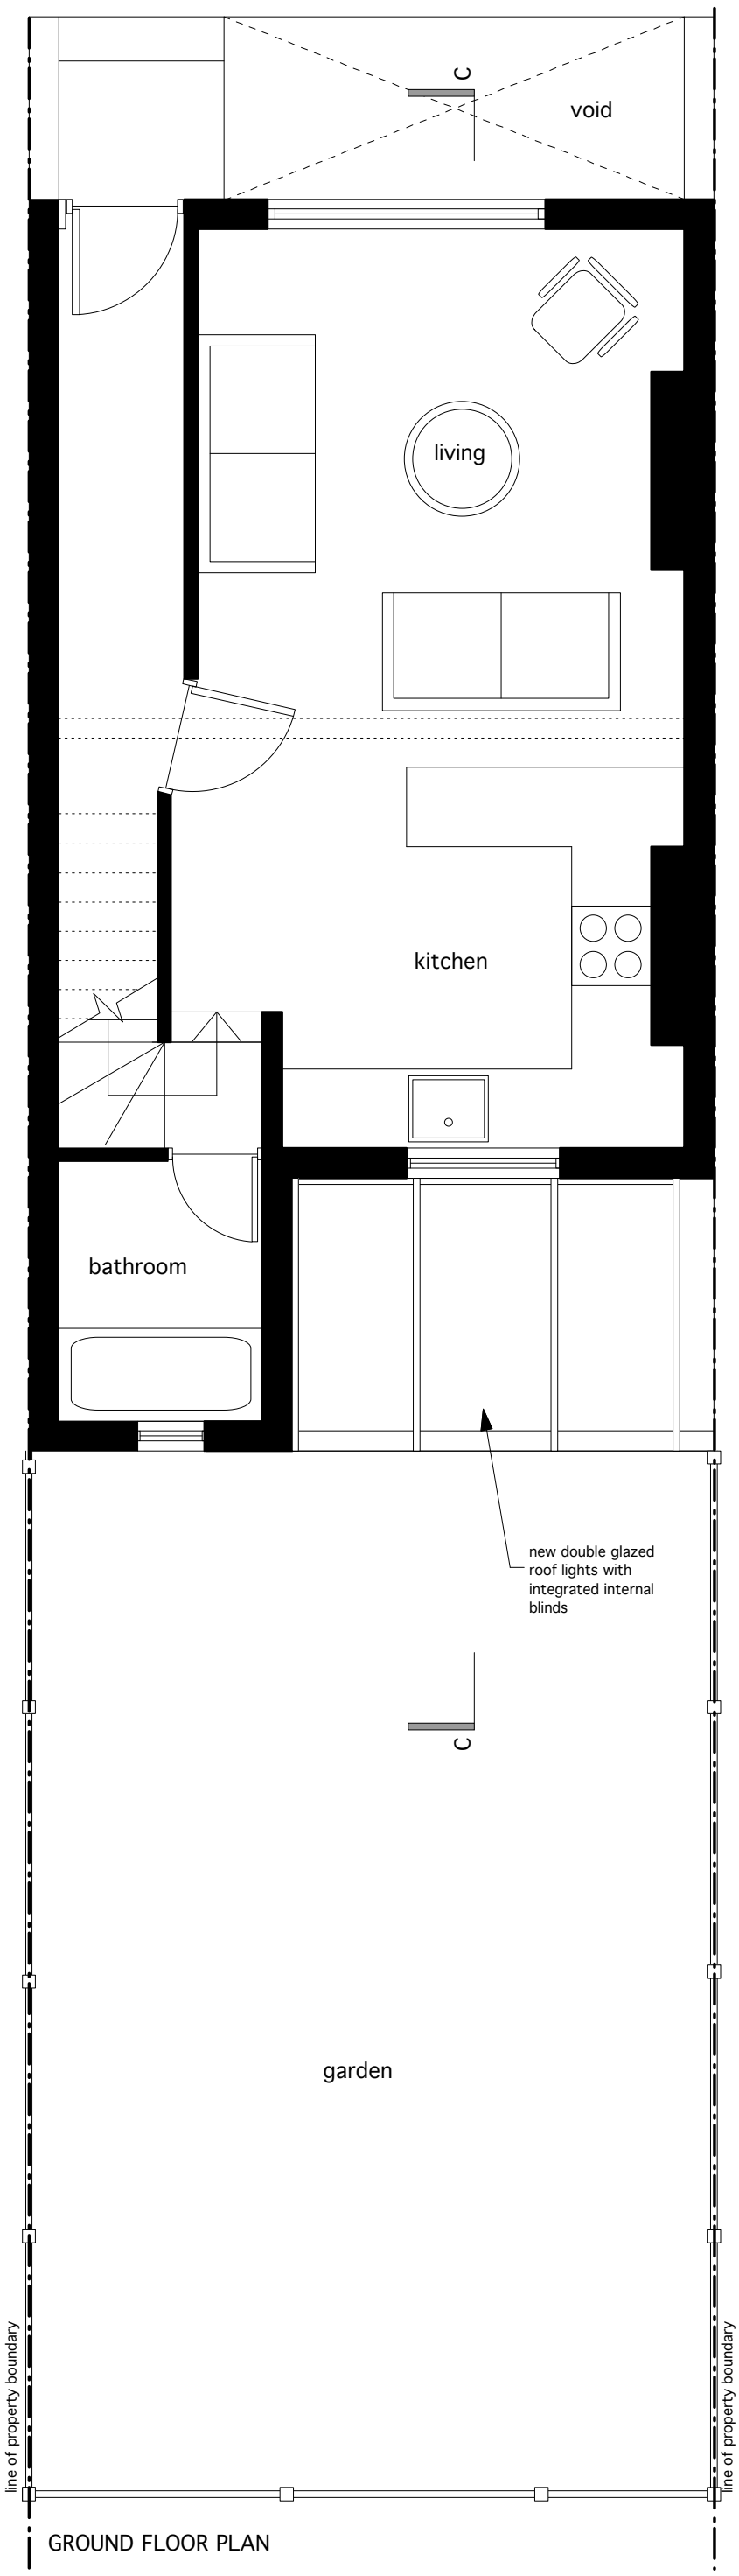

GROUND FLOOR PLAN

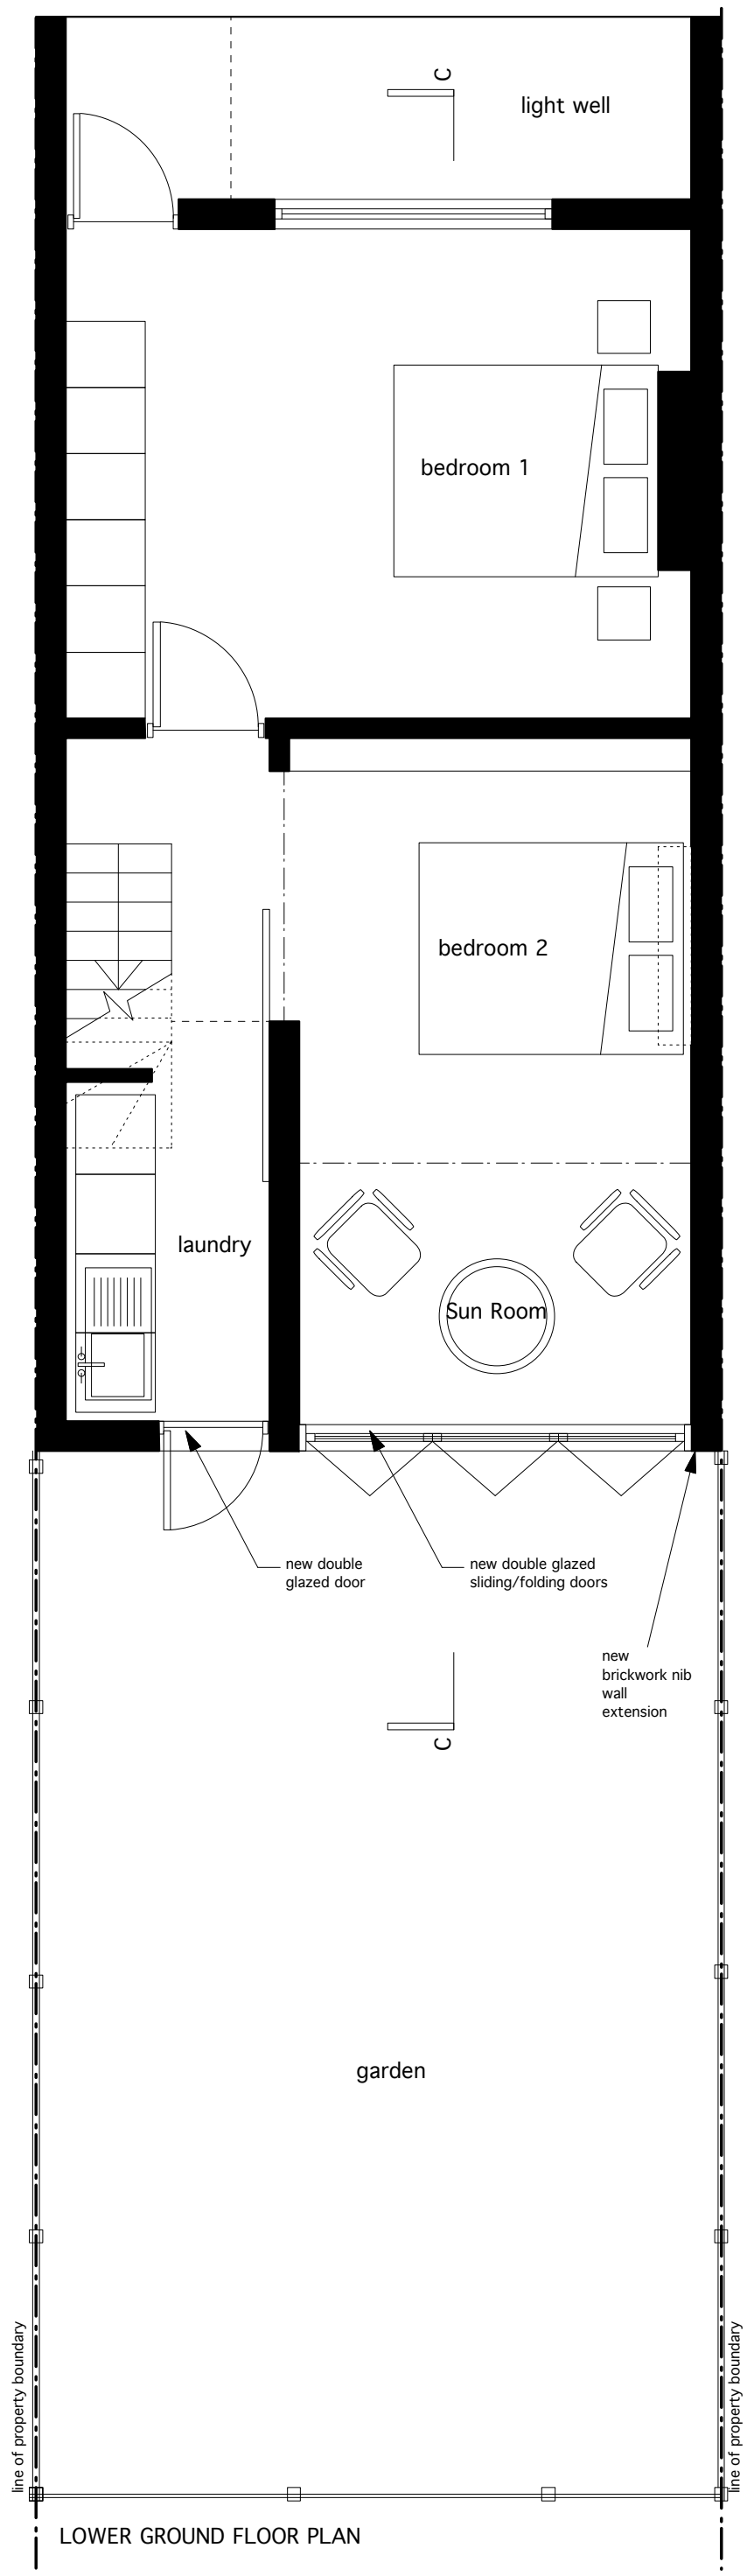

LOWER GROUND FLOOR PLAN