SOUTH ELEVATION

Scale 1:50

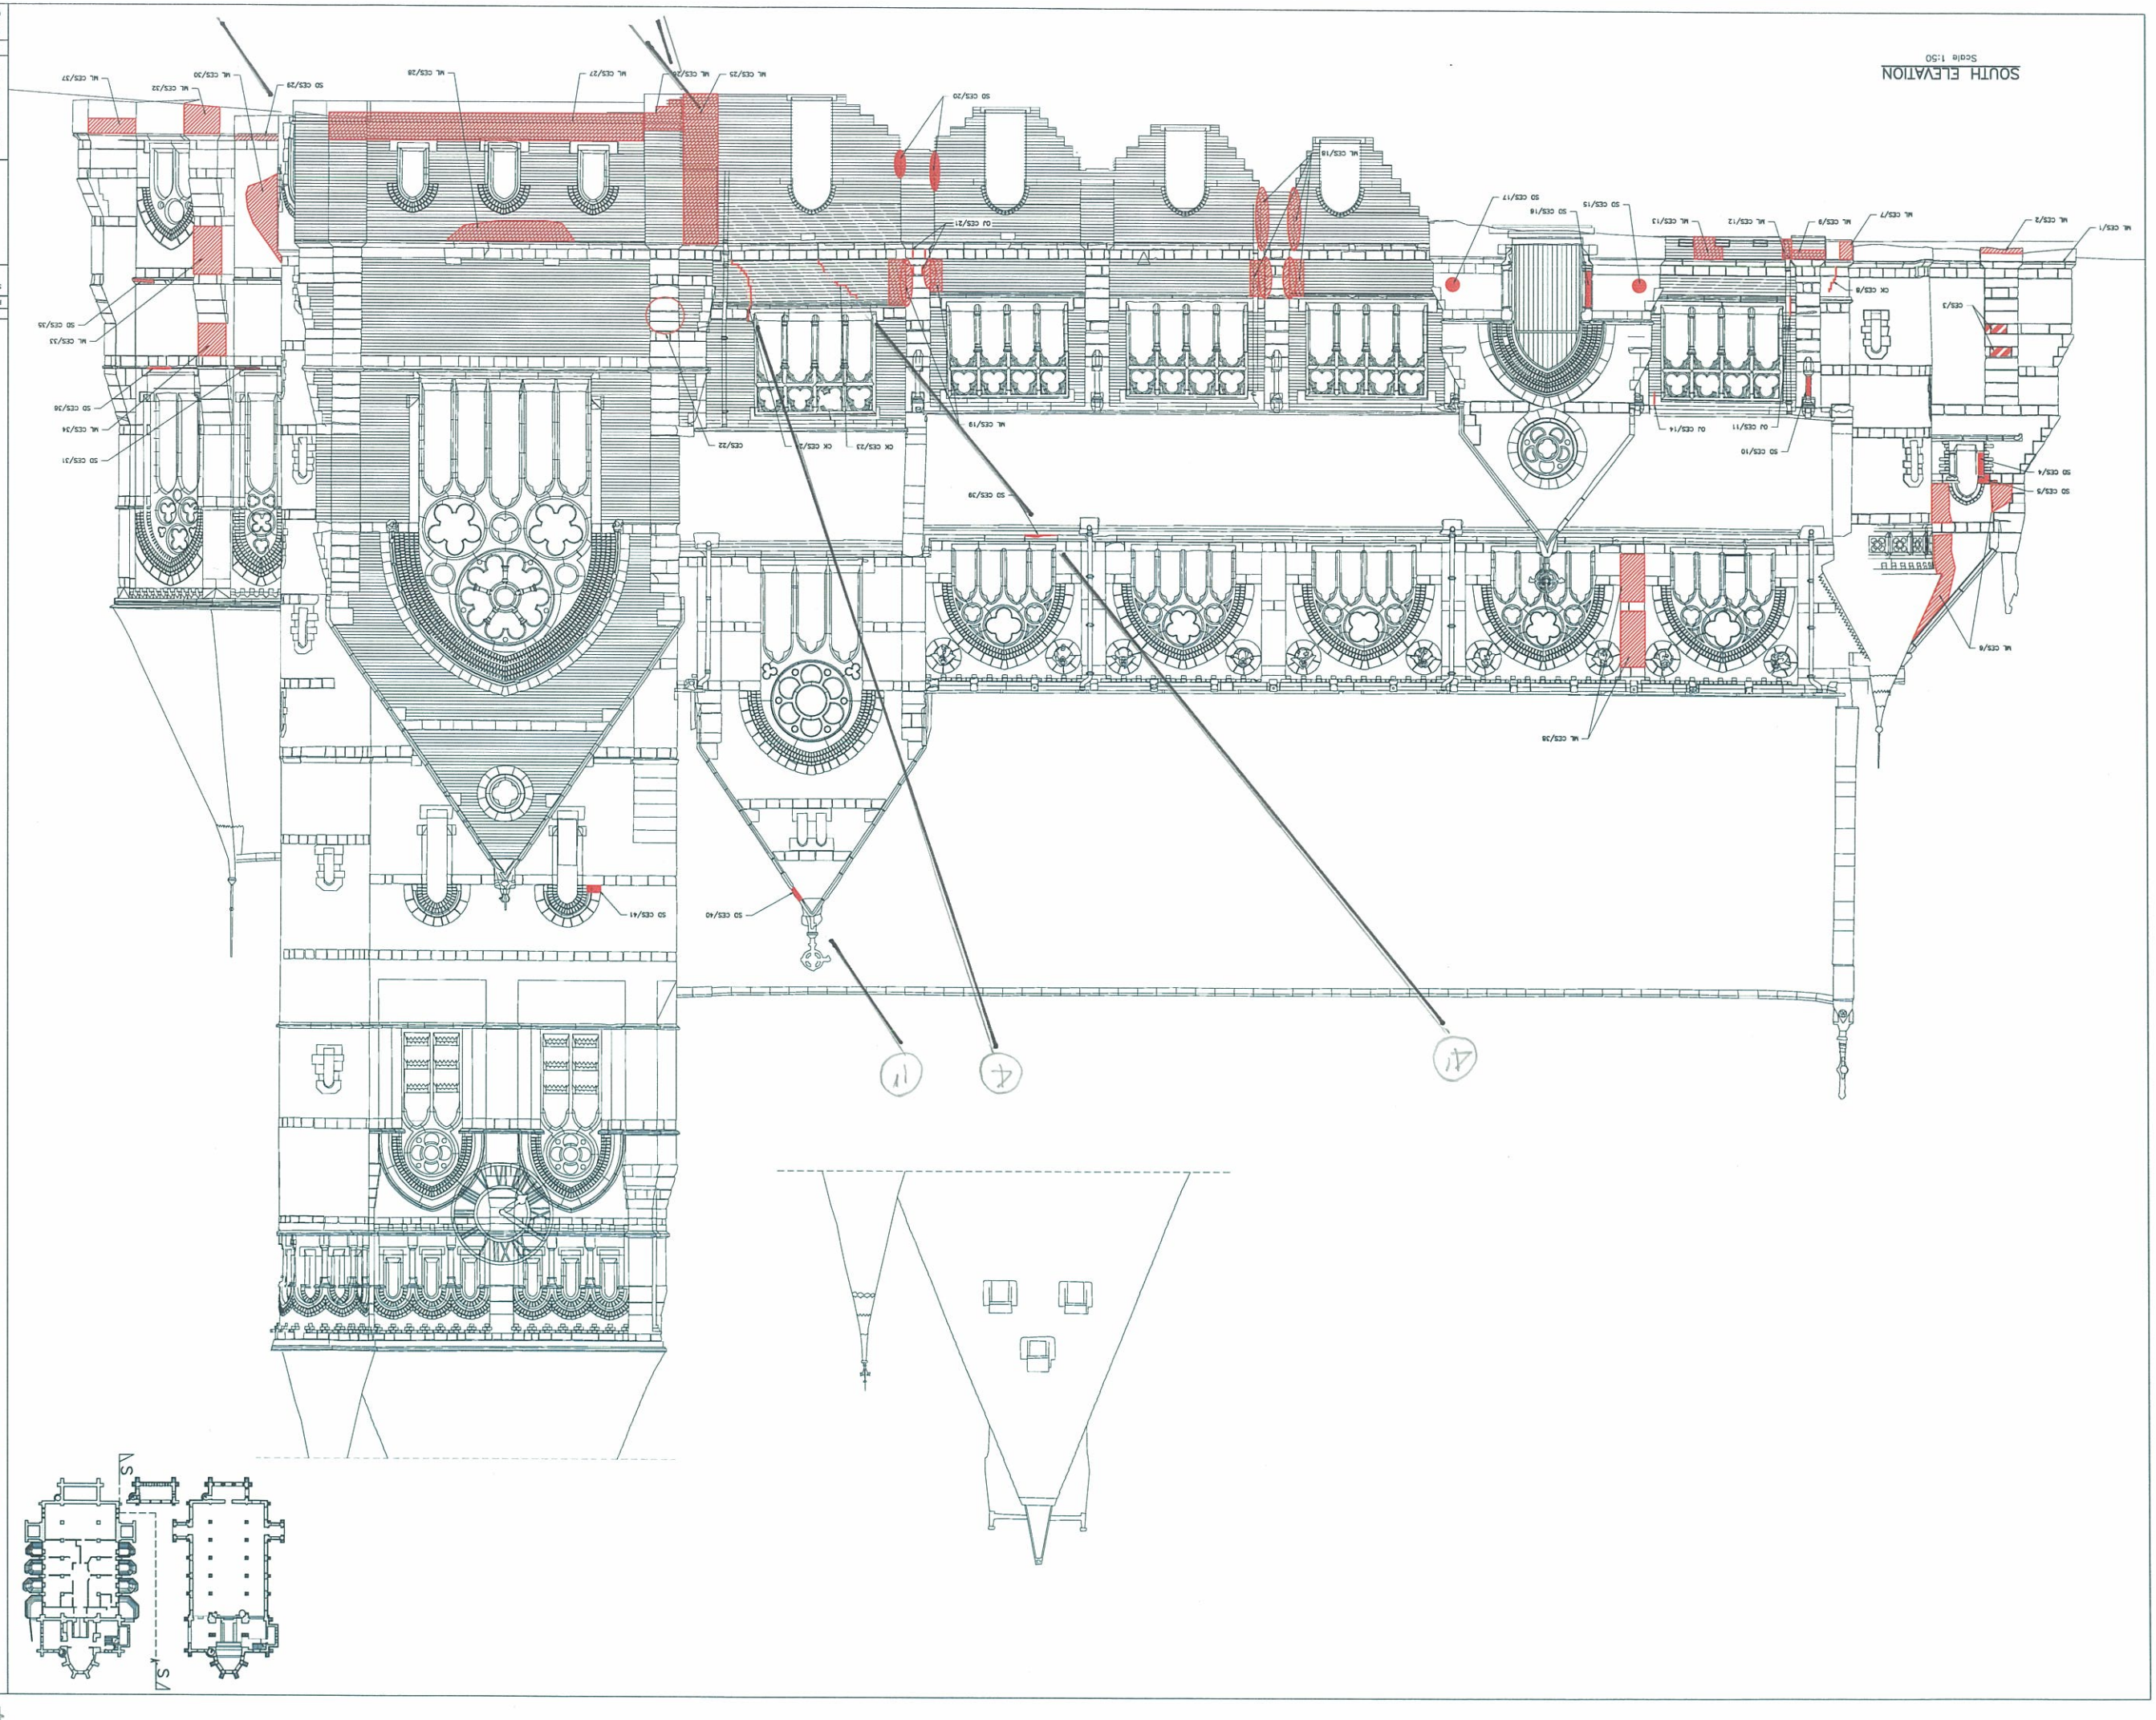

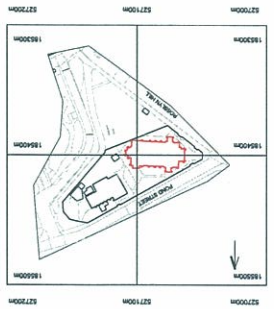

NOTES:

1. All structural engineering drawings are to be read in conjunction with the photographic report and related descriptive document.
2. This drawing and related documents reports structural defects found. Refer to Hyde Johns & Company's drawings/documents for additional information on surface/fixing decay.
3. Do not scale from this drawing in either paper or digital form. Use written dimensions only. To check drawing has been printed to intended scale this bar should be 50mm long:

0 10 20 30 40 50

4. All dimensions are in millimetres and levels in metres.

LEGEND:

- ML – Mortar Loss. Mortar loss of structural relevance (>10–15mm depth of mortar loss in joints)
- SD – Surface Decay. Surface decay of structural relevance (>10–15mm depth of material lost)
- HC – Hairline Crazing <1mm wide (Spread on the surface)
- HC – Crack < 1mm wide (Individual crack)
- OK – Crack > 1mm wide (Monitor of crack on report document where measurable)
- PC – Previous Crack (Previous crack that has been drilled/repointed
- OJ – Open Joint (Joint between bricks, stones or brick–stone locking of mortar bed)

Rev	Date	Issued/Amendment
–	25.09.15	RF

Status

REPORT

HYDE JOHNSTON
Consulting Civil & Structural Engineers
93 Great Suffolk Street
London SE1 0BX
T: 020 7593 1900
F: 020 7593 1910
www.hydejohnston.co.uk

ST. STEPHEN'S CHURCH
ROSSLYN HILL, NW3
CHURCH EXTERNAL
SOUTH ELEVATION

Drawn	M Fravolini	Scale	1:50 at A0
Project No./Drawing No.		Rev	
8529/1103		–	

fig 2