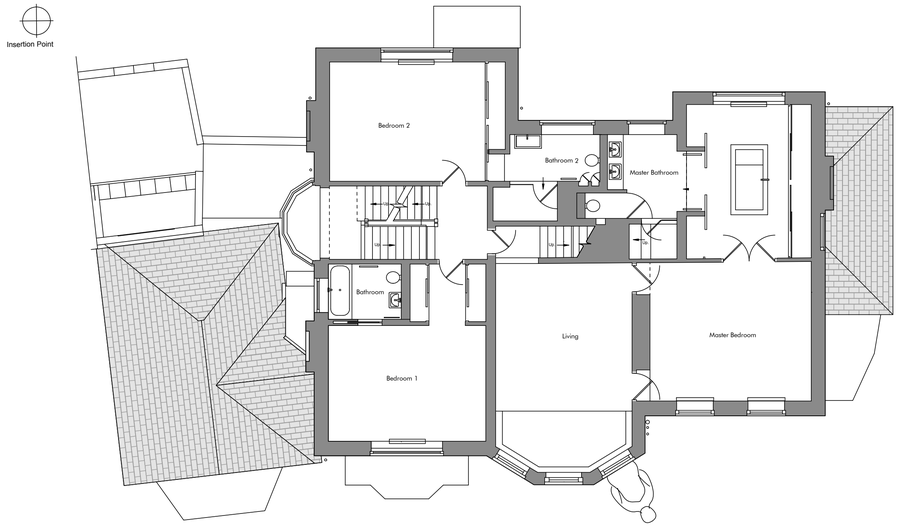

Existing First Floor

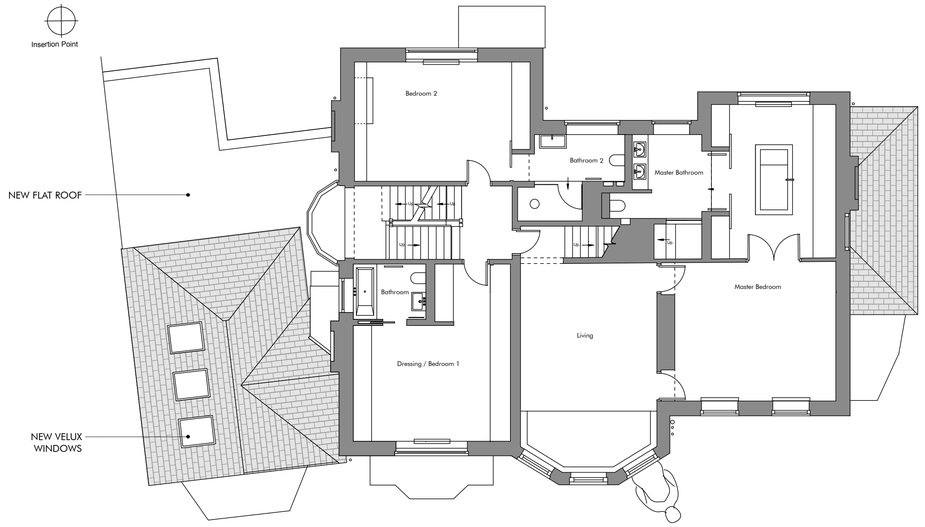

Proposed First Floor

Datum: 98.00m.

Existing Front Elevation 1

Datum: 98.00m.

Proposed Front Elevation 1

Datum: 98.00m.

Existing Side Elevation 2

Datum: 98.00m.

Proposed Side Elevation 2

5m 10m 15m 20m 25m 30m 35m 40m 45m 50m 55m 60m 65m

N

Rev	Description	Date

Red Button Development Ltd, Campfield House
Powdermill Lane Battle, East Sussex, TN33 0SY
T +44 1424 775211 • F +44 1424 775212
www.redbuttondevelopment.com

ALL COPYRIGHT RESERVED. THIS IS THE INTELLECTUAL PROPERTY OF NICO RENSCH AND RED BUTTON DEVELOPMENT. NO PART MAY BE REPRODUCED OR STORED IN A RETRIEVAL SYSTEM OR TRANSMITTED IN ANY FORM, ELECTRONIC, MECHANICAL, OR PHOTOCOPYING WITHOUT PRIOR WRITTEN CONSENT OF THE AUTHOR. ©COPYRIGHT 2016

client:

Candida Gertler

project:

8 Wadham Gardens, London, NW3 3DP

drawing title:

First Floor Plan, Front and Rear Elevations

Scale 1:100 at A1 or 1:200 at A3 | Date 23.3.16

drawn: Russell Clark

All dimensions to be checked at the site

ref: RBD/15/012 | drawing no: P2 | revision: B