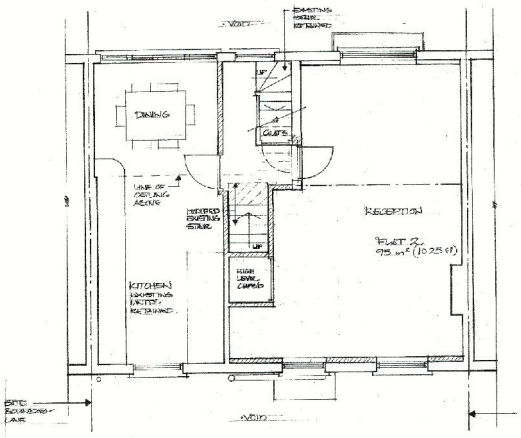

PROPOSED FIRST FLOOR PLAN

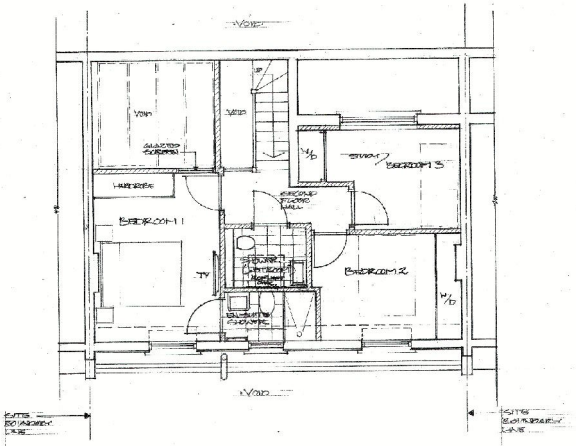

PROPOSED SECOND FLOOR PLAN

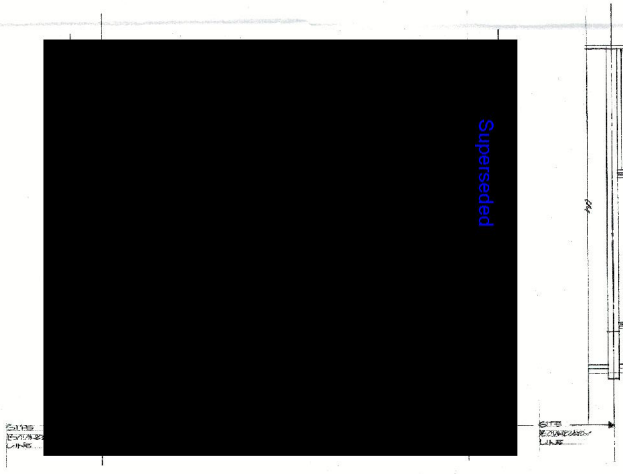

PROPOSED GROUND FLOOR PLAN

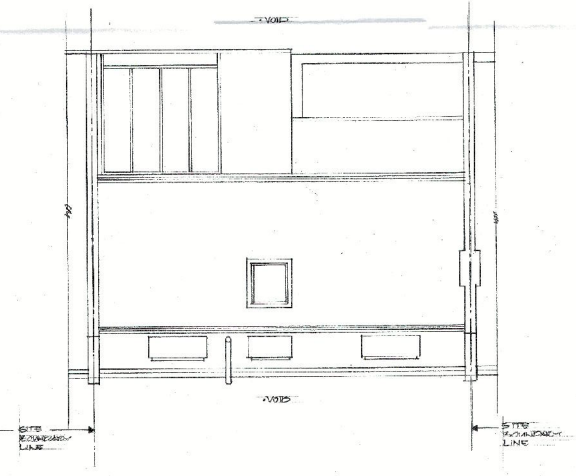

PROPOSED ROOF PLAN
AS EXISTING.

DATE	REVISIONS	REV

THIS DRAWING IS THE COPYRIGHT OF THE ARCHITECT AND MUST NOT BE REPRODUCED WITHOUT WRITTEN CONSENT.
DO NOT SCALE FROM THIS DRAWING. ALL DIMENSIONS SHOULD BE RETURNED TO ANY DISCREPANCIES SHOULD BE REPORTED TO THE ARCHITECT IMMEDIATELY.

PROJECT
FLAT 1 & 2 12 ROSEMONT RD
LONDON NW3 6NE

DRAWING
PROPOSED FLOOR PLANS

DATE Jan 16
DR. JB
COMPUTER

transformation
ARCHITECTS
12 CONWAY STREET LONDON NW1 0DS
TEL: 020 7424 0122 FAX: 020 7424 0133
e-mail: info@transformation-architects.co.uk

SCALE 1:50
DWG. No. 1965 - 10
REV. No.