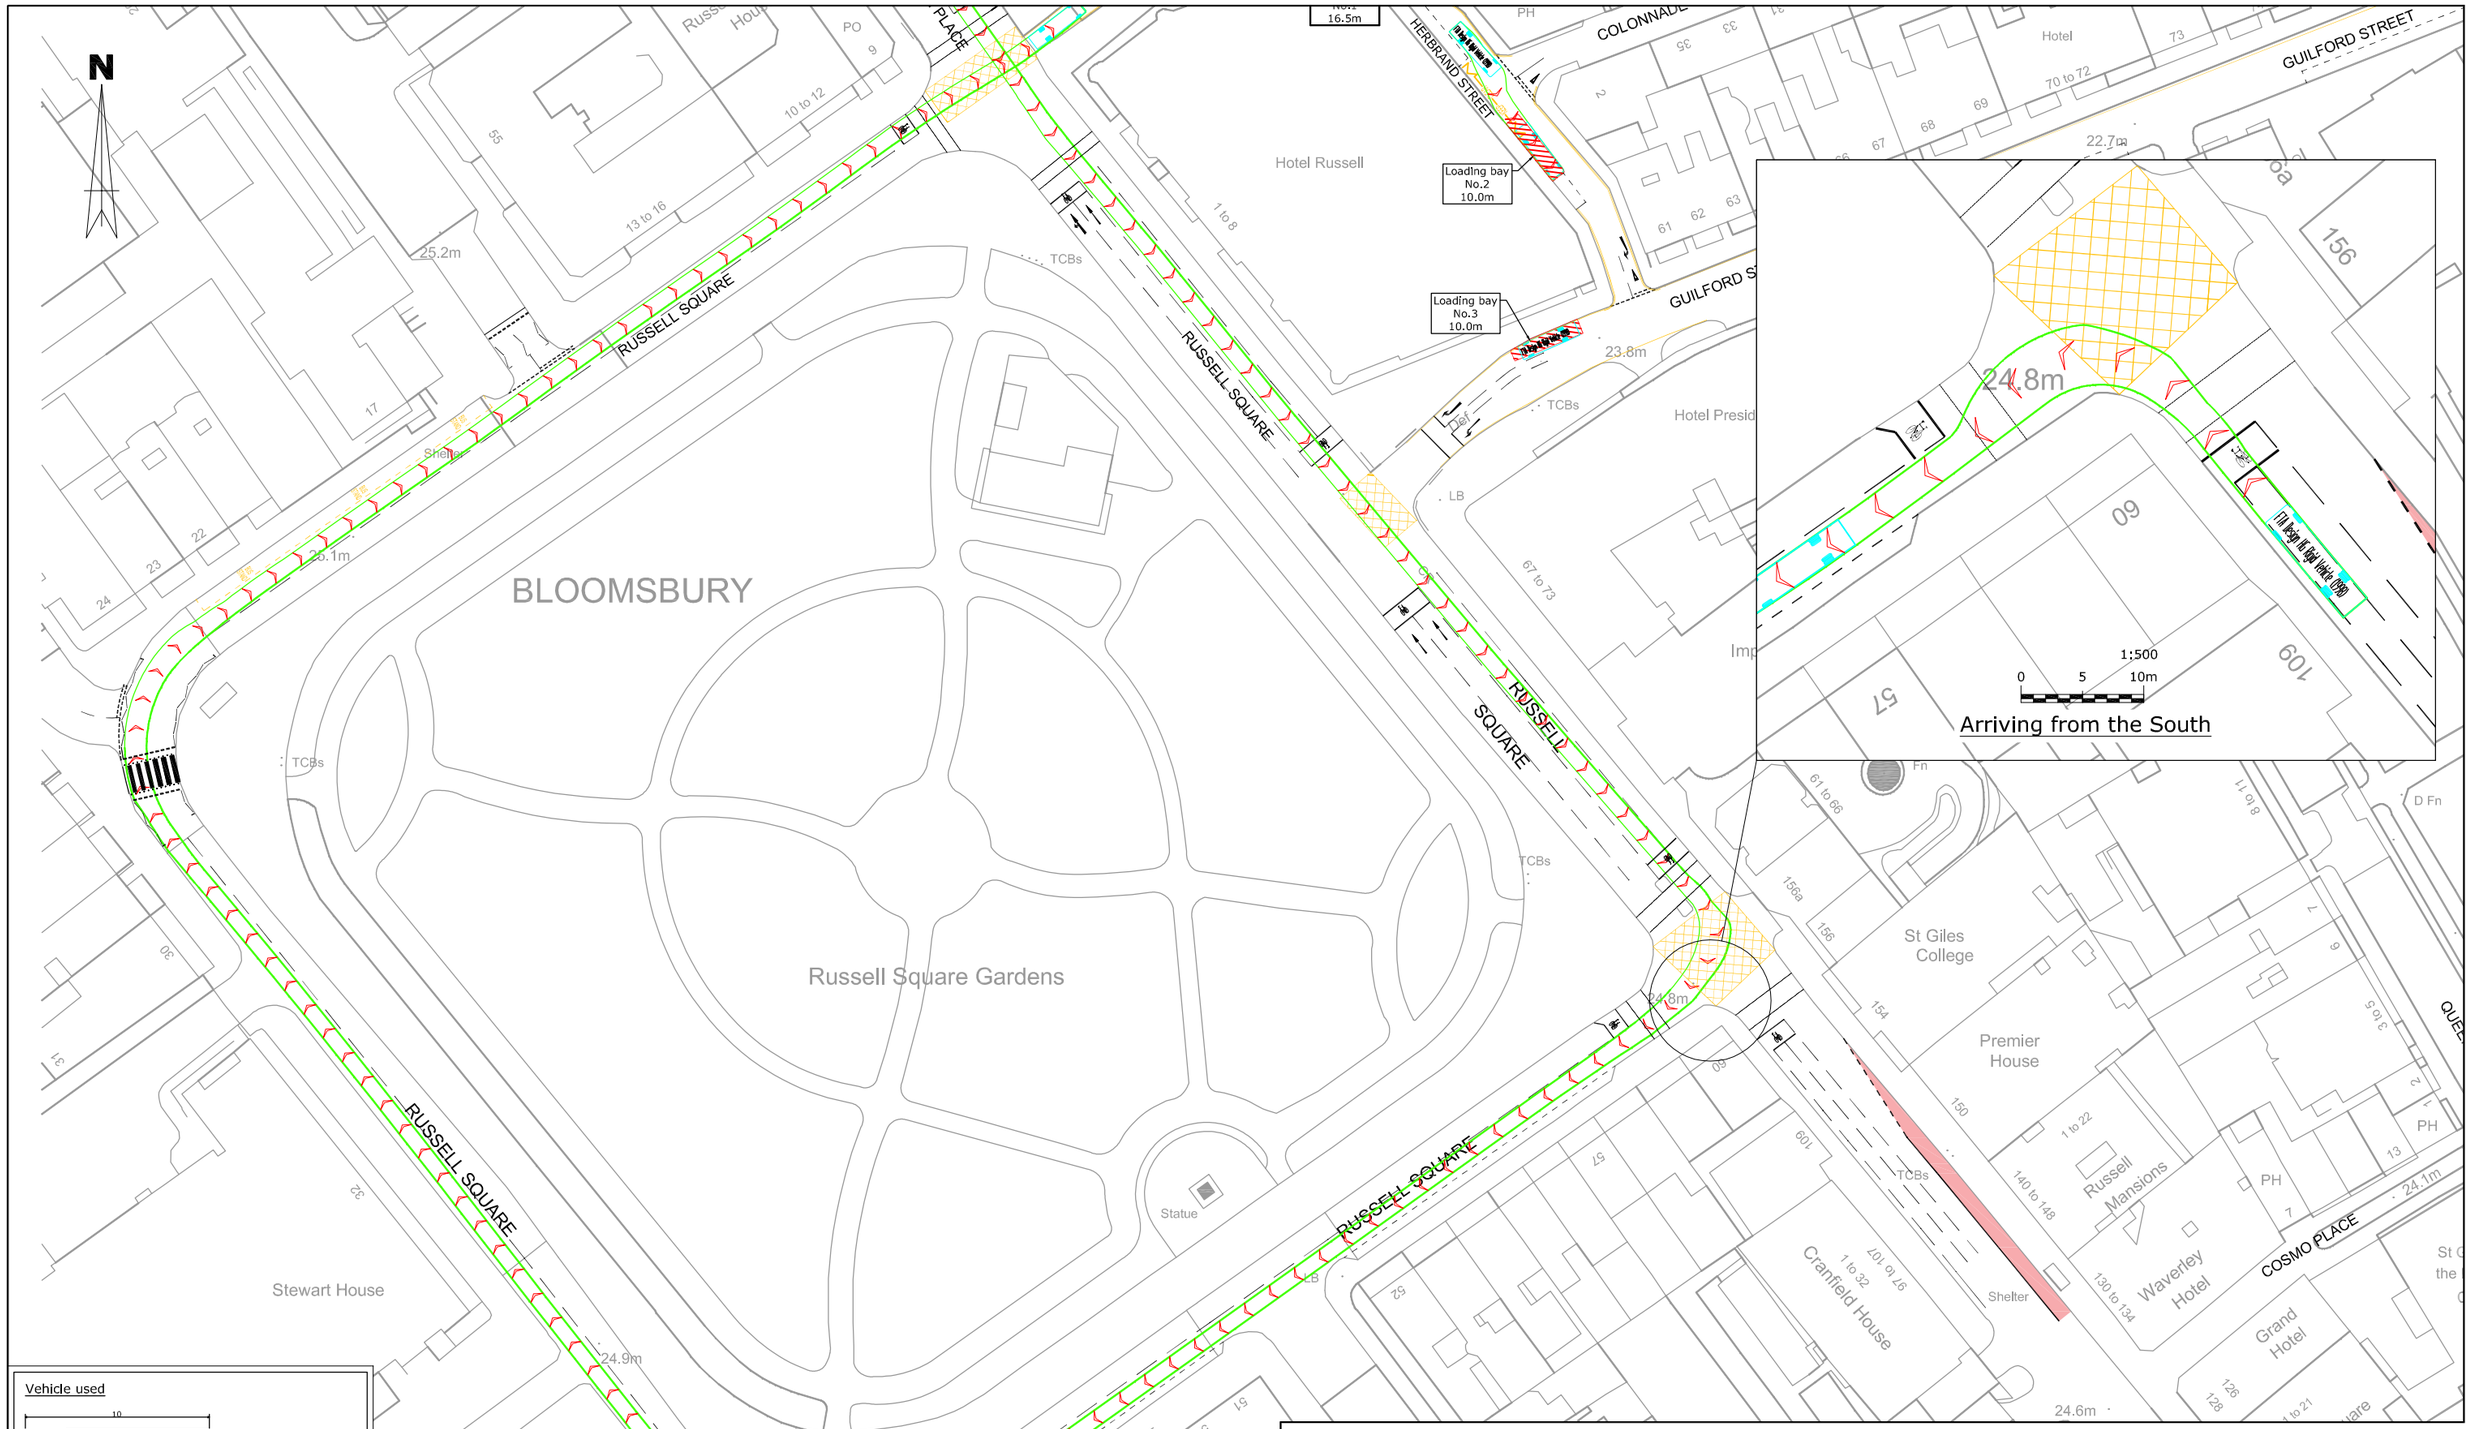

Vehicle used

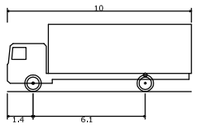

FTA Design HG Rigid Vehicle (1998)	
Overall Length	10.000m
Overall Width	2.500m
Overall Body Height	3.645m
Min Body Ground Clearance	0.440m
Track Width	2.470m
Lock to Lock Time	3.00s
Kerb to Kerb Turning Radius	11.000m

This drawing has been prepared for planning purposes and should not be used for construction. It should be read in conjunction with TPP e-mail of 17/03/16.

BASED ON ORDNANCE SURVEY MAPPING AND REPRODUCED BY TRANSPORT PLANNING PRACTICE WITH THE PERMISSION OF THE CONTROLLER OF HMSO © CROWN COPYRIGHT

HOTEL RUSSELL

Swept path analysis of a 10m rigid HGV travelling around Russell Square (arriving from the North)

TRANSPORT PLANNING PRACTICE
70 Cowcross Street
London, EC1M 6EL
t: 020 7608 0008
w: www.tppweb.co.uk

SCALE @ A3	DATE	DRAWN BY	CHECKED	DRAWING NUMBER	REV
1:1000 (0 10 20m)	17/03/16	LD	CR	30863/AC/012	-

T:\30000_projects\30863 Russell Hotel\ACAD\012 - 016.dwg