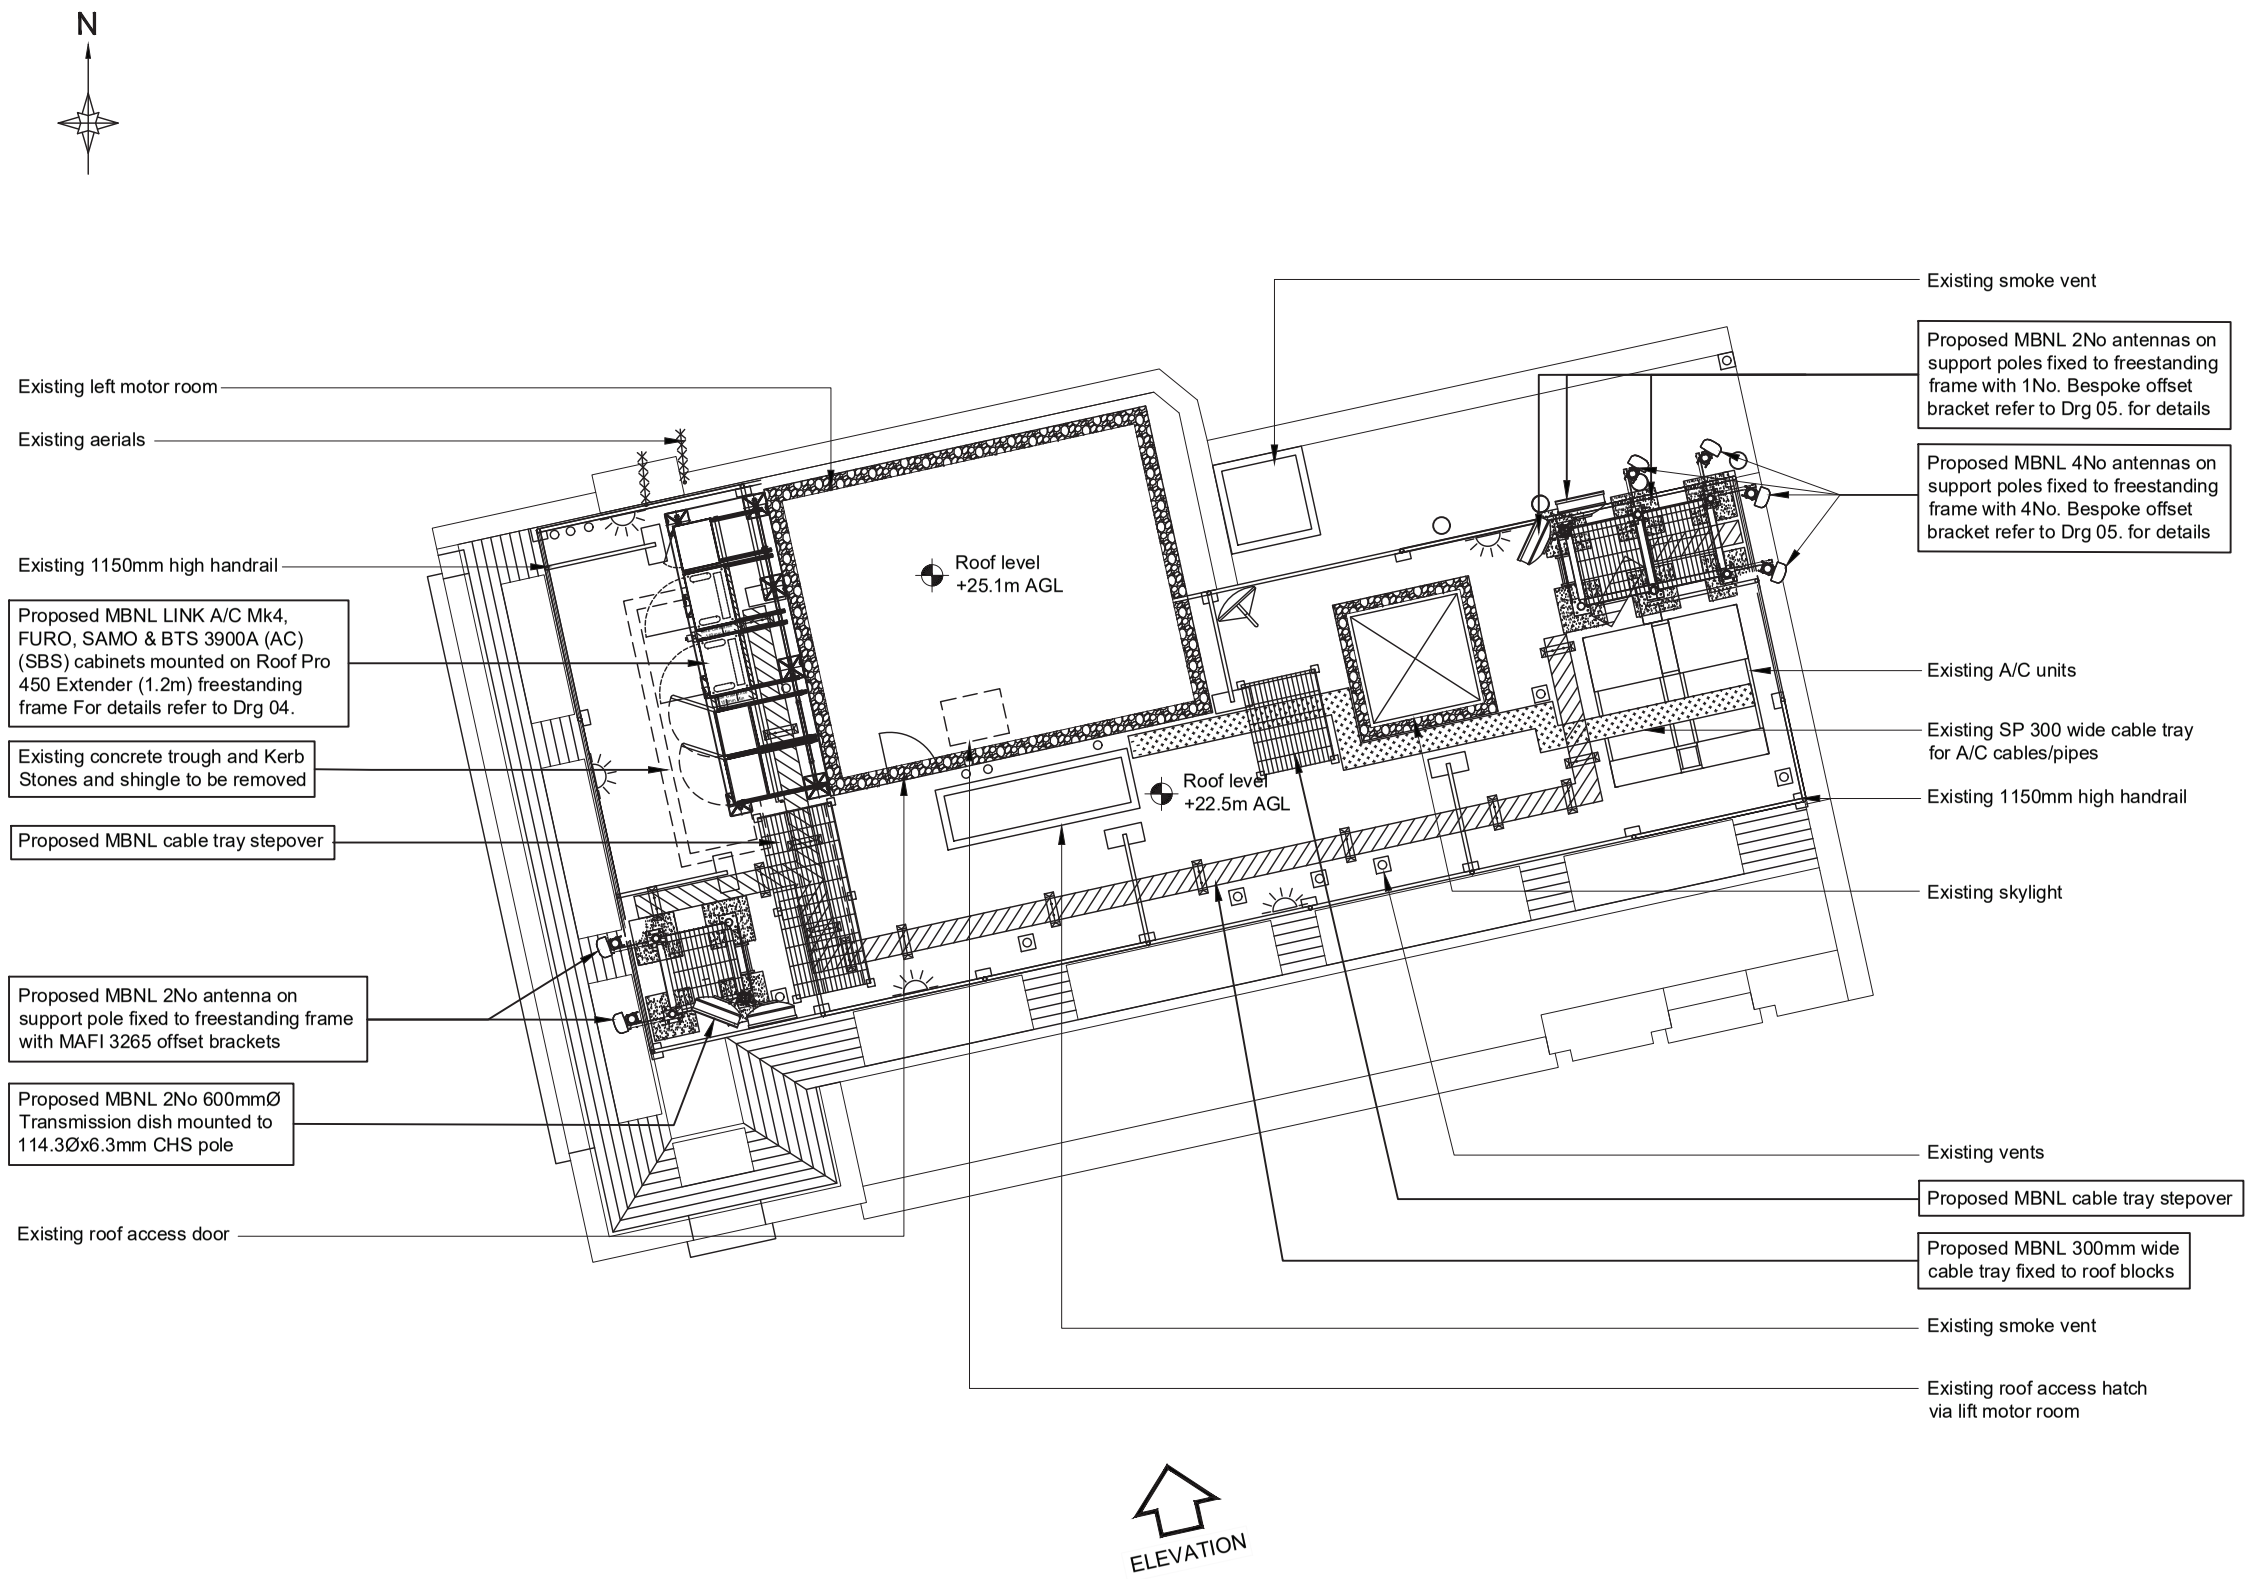


SITE PLAN
SCALE 1:100

0 1 2 3 4 6 8 10m
1:100

## NOTES:

1. DO NOT SCALE.
2. ALL DIMENSIONS IN MM UNLESS OTHERWISE NOTED.
3. THIS DRAWING TO BE READ IN CONJUNCTION WITH: ISL148 01 - 09
4. PROPOSALS SHOWN BOXED.

DESIGN STATEMENT - RESIDUAL RISK:

No reportable or out of the ordinary risks found associated with this Site & Design.

All persons to be trained and competent for the task they are undertaking on site.

Any relevant RA or H&S information should be read prior entering the Site / Location. - Additional hazards can be found on Sitenet.

A "Dynamic Risk Assessment" should be taken by each person attending site.

Any "Unusual" residual risks found should be reported and put in writing & copied / submitted to the relevant Project Manager.

In the event of an incident refer to "HS001 MBNL Cell Site H&S Management Processes" this document should be read and understood by persons attending site.

DECLARATION

***"A desktop review of the existing structure/s has been undertaken by Waldon Telecom. The proposed total equipment load on the existing structure/s is equal to - or less than - the maximum designated load case. There is no evidence of serious corrosion or fatigue on the structure that could be determined from a ground level visual inspection at the time of the survey however Waldon Telecom are not responsible for any substandard or incorrectly torqued fittings/fixings/corrosion that could not be reasonably viewed and documented at the time of the survey."***

DEPENDENCY

| | |
|---|---|
| Asbestos | Report Required-Requested |
| Building Regulations | N/A |
| Fixit Form | N/A |
| Global Design Check | N/A |
| ICNIRP Conformity | Complies to GSD008 With Control |
| Underground Services | N/A |
| Structural Check | Completed Internally See Declaration |


waldon

WALDON TELECOM
PHOENIX HOUSE
PYRFORD ROAD
WEST BYFLEET
SURREY
KT14 6RA

TEL : 01932 411011
FAX : 01932 411012


| ISS. | JOB No. | DESCRIPTION | Revd | Date | Appd | Date |
|---|---|---|---|---|---|---|
| A2 | 50014 | BEARINGS REVISED TO LATEST NOMINATION | NN | 21.03.16 | JLBL | 21.03.16 |
| A | 50014 | Preliminary issue for comment | JP | 08/03/2016 | JLBL | 08/03/2016 |

| DRAWN | JP | CHECKED | JLBL | APPROVED | CO |
|---|---|---|---|---|---|
| DATE | 08/03/2016 | DATE | 08/03/2016 | DATE | 08/03/2016 |

SCALE: As Shown

| | | | |
|---|---|---|---|
| SITE No. 50014 | SITE NAME 44 HATTON GARDEN | | |
| MBNL No. ISL148 | TITLE SITE PLAN | | |
| ADDRESS 44 HATTON GARDEN KINETIC HOUSE LONDON | | | |
| POST CODE EC1N 8ER | DRAWING No. ISL148 - 02 | PURPOSE OF ISSUE: PLANNING | ISSUE A2 |

MBNL