NOTE
DO NOT SCALE FROM THIS DRAWING. FIGURED DIMENSIONS ONLY ARE TO BE TAKEN FROM THIS DRAWING. ALL DIMENSIONS ARE IN MILLIMETRES UNLESS OTHERWISE STATED;
CONTRACTOR TO CHECK AND CONFIRM ALL DIMENSIONS AND SETTING OUT ON SITE. REPORT ANY ERRORS OR OMISSIONS TO WGI;

EXISTING INFORMATION BASED ON SURVEY MODEL RECEIVED 2015-10-20 (MODEL REF "32624RM-01-WIP", "32624RM-02-WIP", "32624RM-03-WIP", "32624RM-04-WIP") SURVEY MODEL IS PARTIALY INCOMPLETE AND REQUIRES UPDATE FROM SURVEYOR. PROPERTY LINE SHOWN IS TO BE CONFIRMED
CURRENT MODEL FILE NAME - 114031-WGI-00-ZZ-M3-A-0001
CURRENT MODEL REVISION - 1

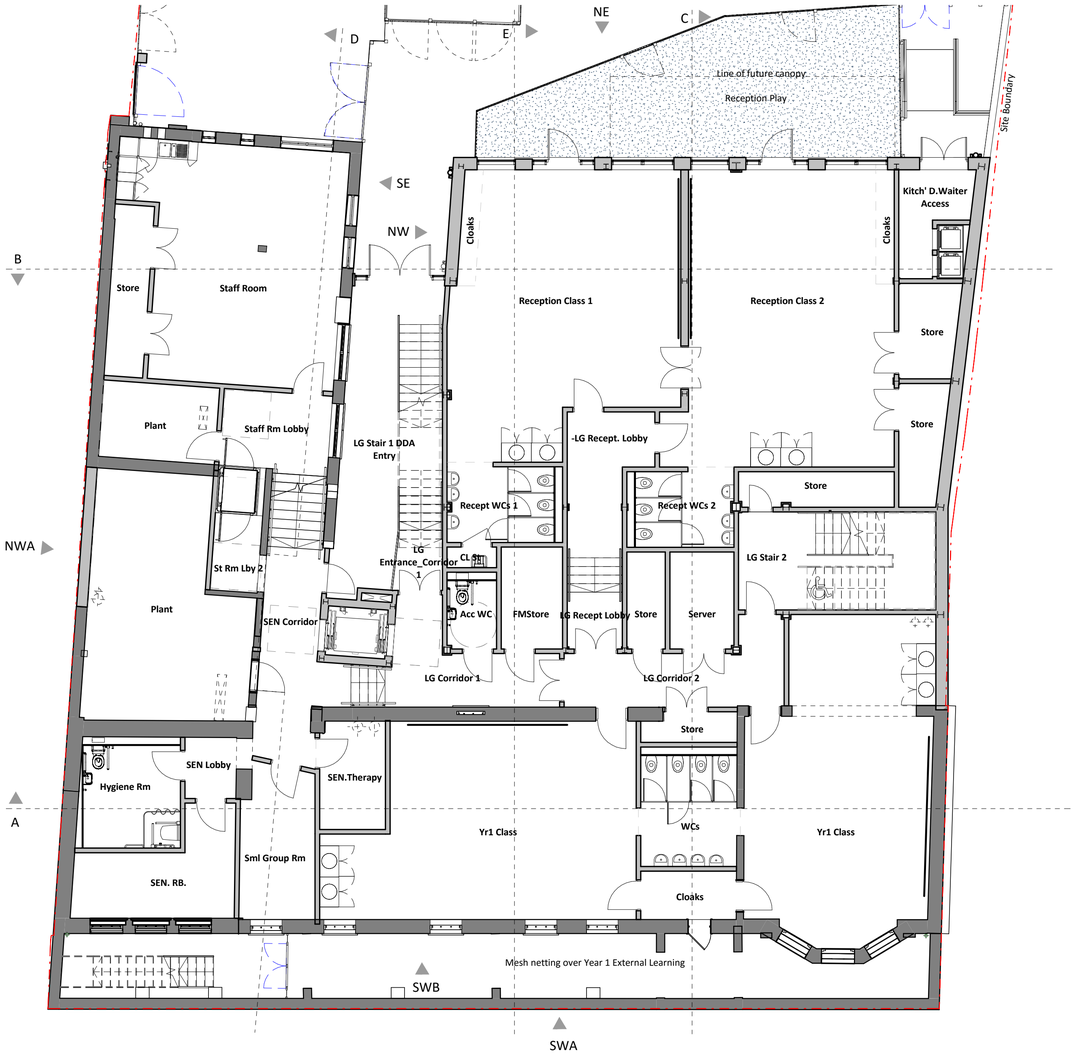

0m 2m 4m 6m 8m 10m

Scale 1:100

N

Rev	Date	By	Note
-	2016-03-22	ER	Issued For Planning

Planning

PROJECT NUMBER
114031

PROJECT
Abacus Belsize Primary School
26a Rosslyn Hill, London NW3

DRAWING NAME
Proposed Lower Ground Floor Plan

DRAWING NUMBER
114031 - P102

DATE	22.03.2016
SCALE	1 : 100
DRAWING SIZE	A1
DRAWN BY	AR
CHECK	RM
REVISION	-

Watkins Gray International LLP
Colechurch House
1 London Bridge Walk
London SE1 2SX
United Kingdom
t: +44 (0)20 7940 8400