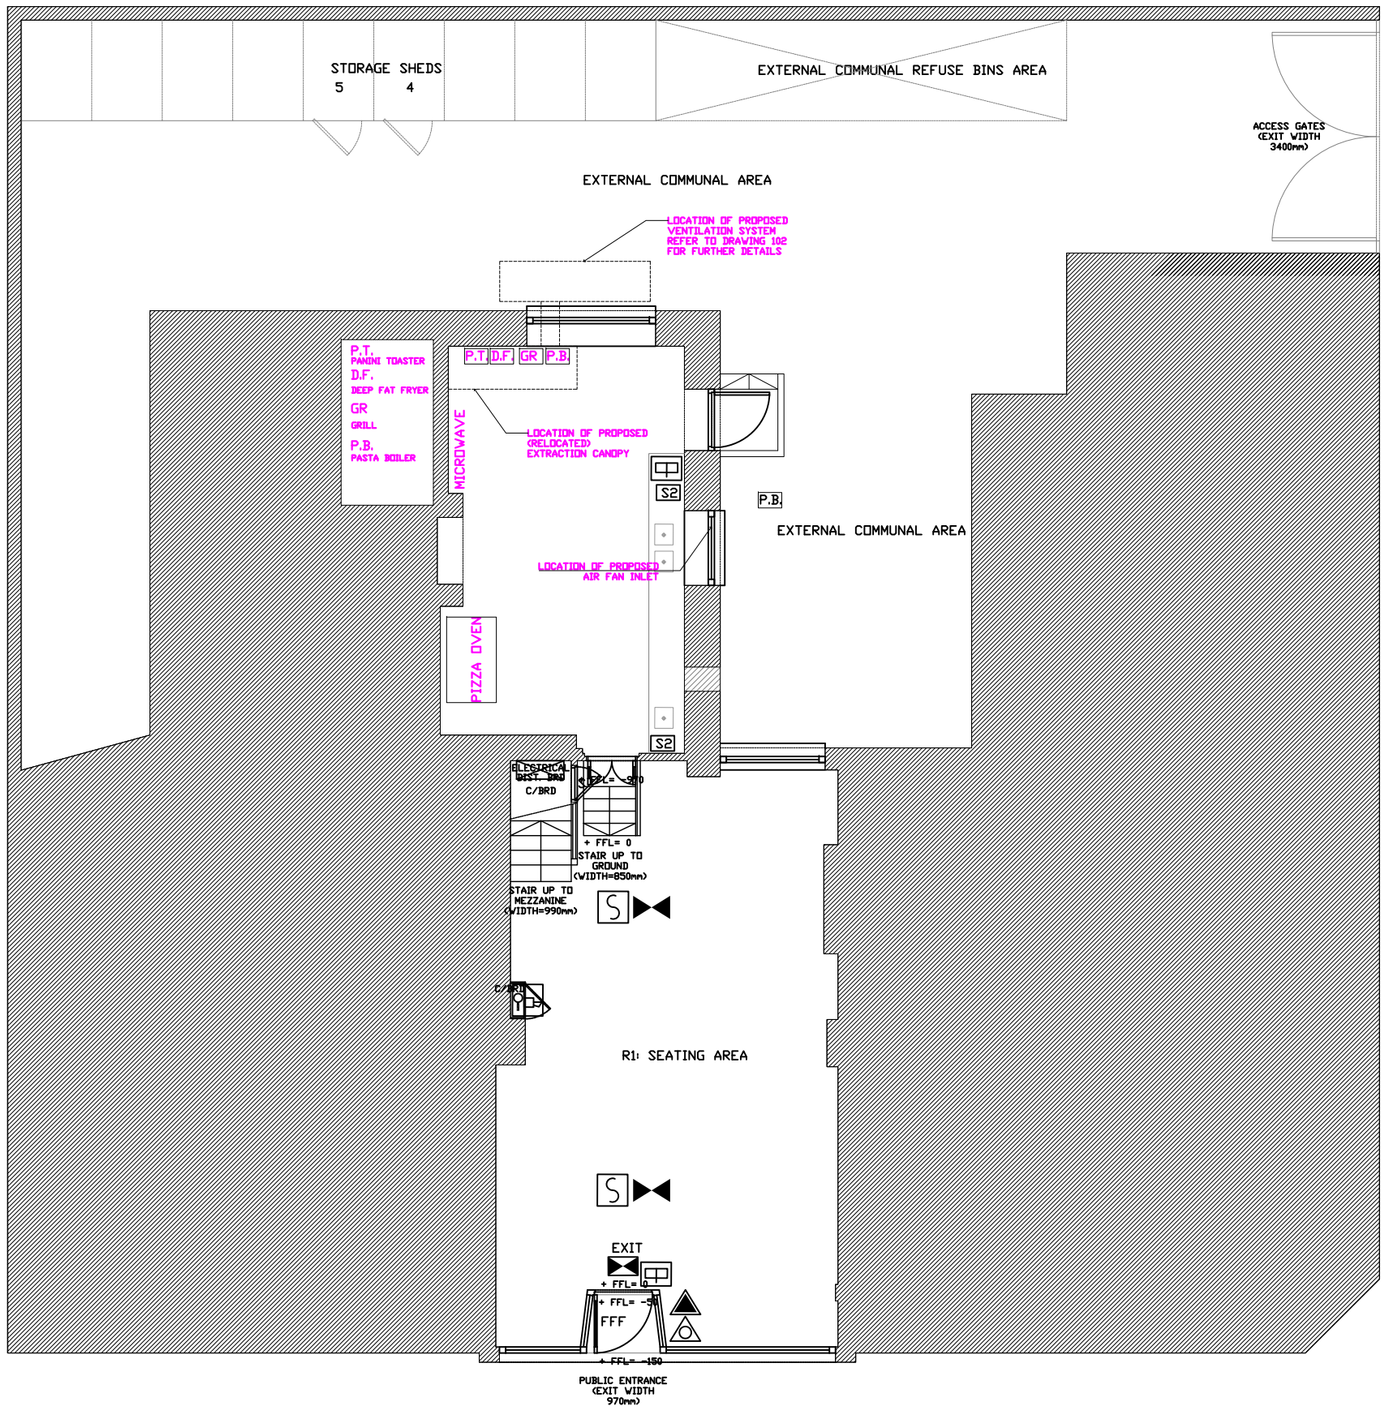

01 GROUND FLOOR / SITE PLAN 01
Scale 1:100 (@ A2 size)

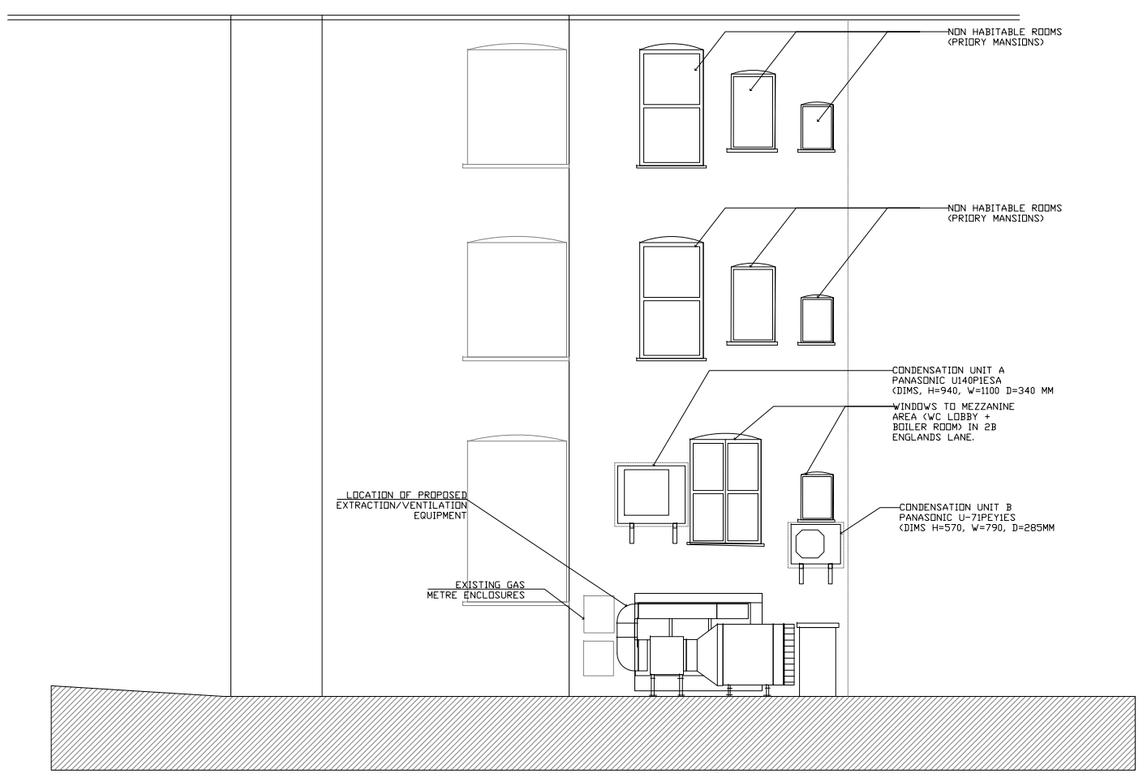

01 REAR ELEVATION
Scale 1:100 (@ A2 size)

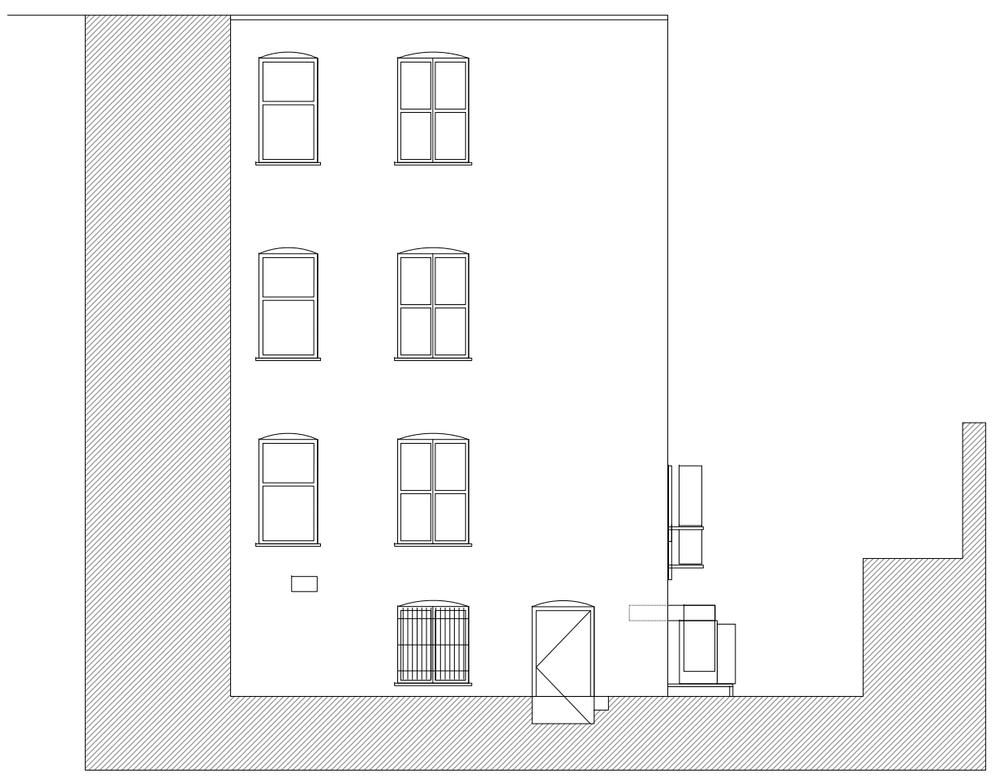

02 SIDE ELEVATION
Scale 1:100 (@ A2 size)

ARKI
Architectural Design & Build Services

a 22 St Andrews Road,
London, NW9 8DL
t +44 (0)20 8205 3381
m +44 (0)7515 644 573
e info@arki.co.uk
w www.arki.co.uk

VENTILATION SYSTEM DESIGN BY:
RAY ROBINSON.
OF;
DELTA SERVICES
VICKERS HOUSE
PRIESTLEY ROAD
BASINGSTOKE
HANTS
RG24 9NP
Phone: 01256 332089.
Mobile: 07831 815549

Client
FABIOOLA ROSHI

Project PROPOSED RELOCATION OF (UPGRADED) VENTILATION/EXTRACTION EQUIPMENT + INSTALLATION OF NEW AIR CONDITIONING UNITS

Location
2B ENGLAND'S LANE, LONDON, NW3 4TG

Drawing
PROPOSED PLANS

Project No.	Drawing No.	Revision
FP-016-1512	P-101	-
Cad File	Sheet Size	Scale
—	A2	1:50
Drawn by	Drawing Date	Approved by
AR	JAN 2016	

PLANNING ISSUE