These plans are project and site specific and shall only be used for their intended purpose unless otherwise permitted by written consent of Brian O'Reilly Architects.

Do NOT scale from these drawings.

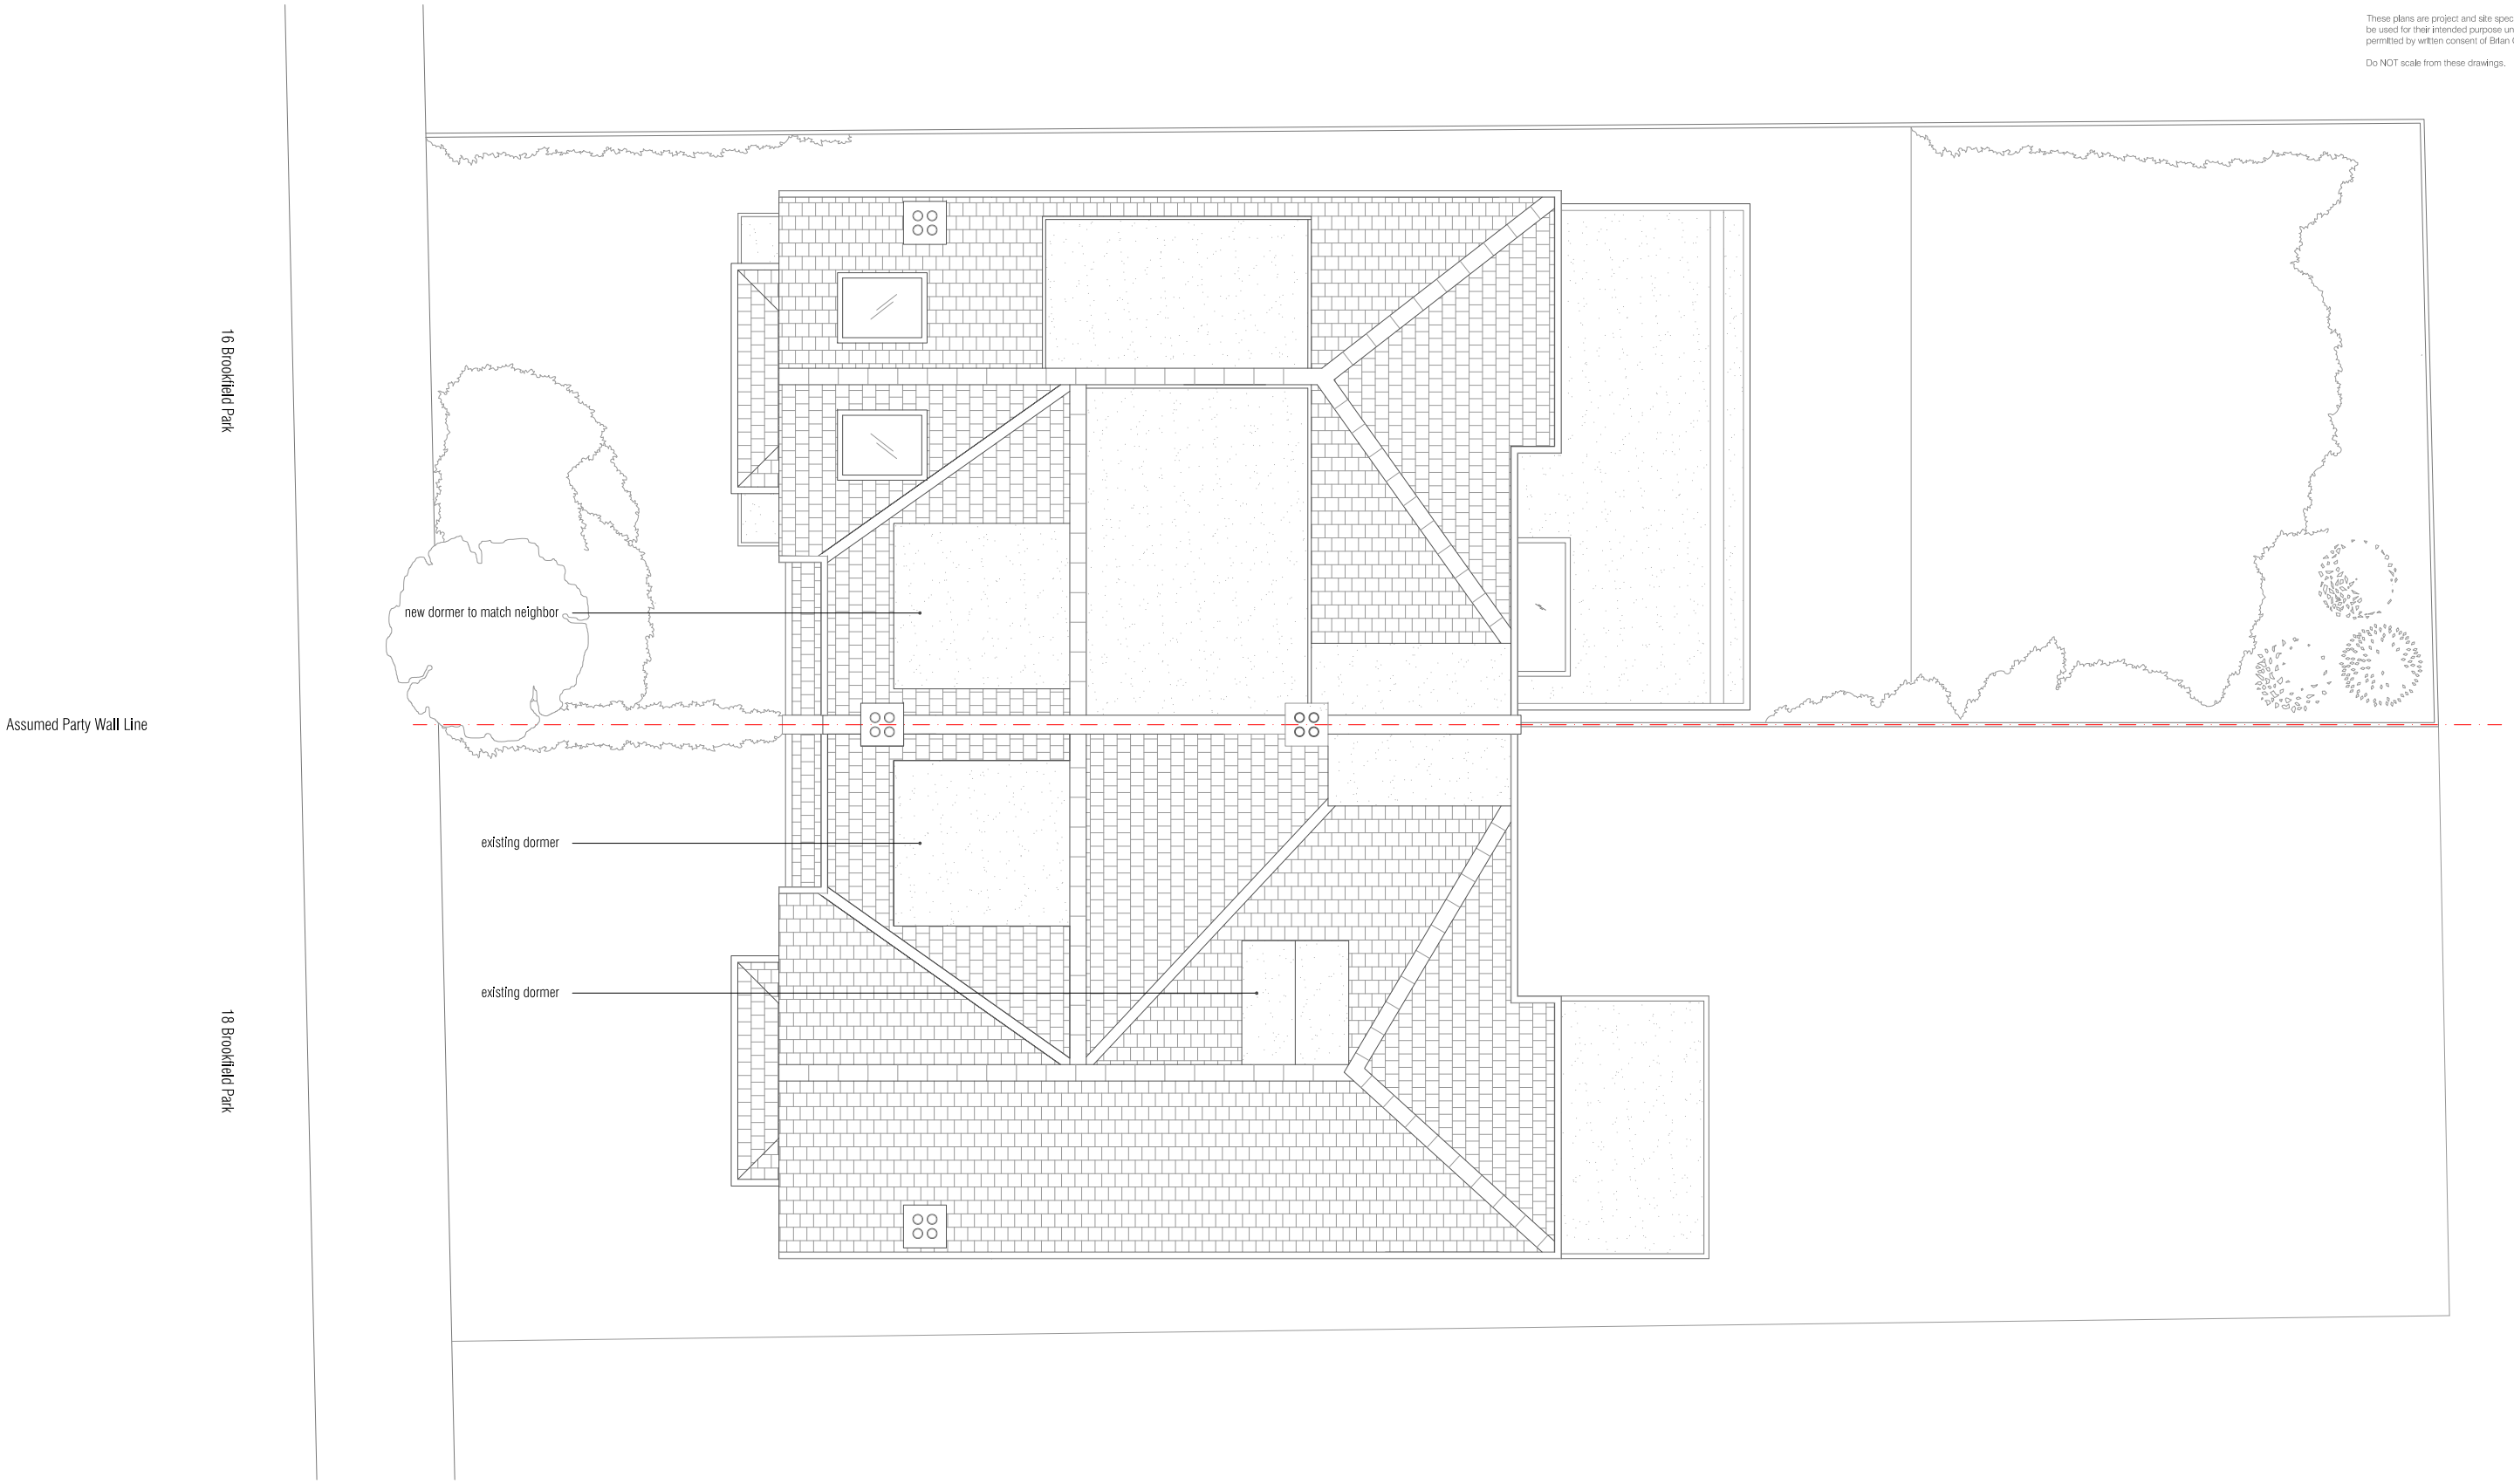

01 PROPOSED AREA ROOF PLAN
scale 1:100

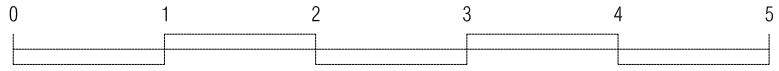

Meters

project
16 BROOKFIELD PARK
NW5 1ER

drawing
PROPOSED AREA ROOF PLAN

number	date
411-105-P	30.03.2016
scale	revision
1:100@A3	PLANNING

BRIAN O'REILLY ARCHITECTS
31 Oval Road LONDON NW1 7EA
Tel: +44 (0)20 7267 1184
www.brianoreillyarchitects.com
mail@brianoreillyarchitects.com