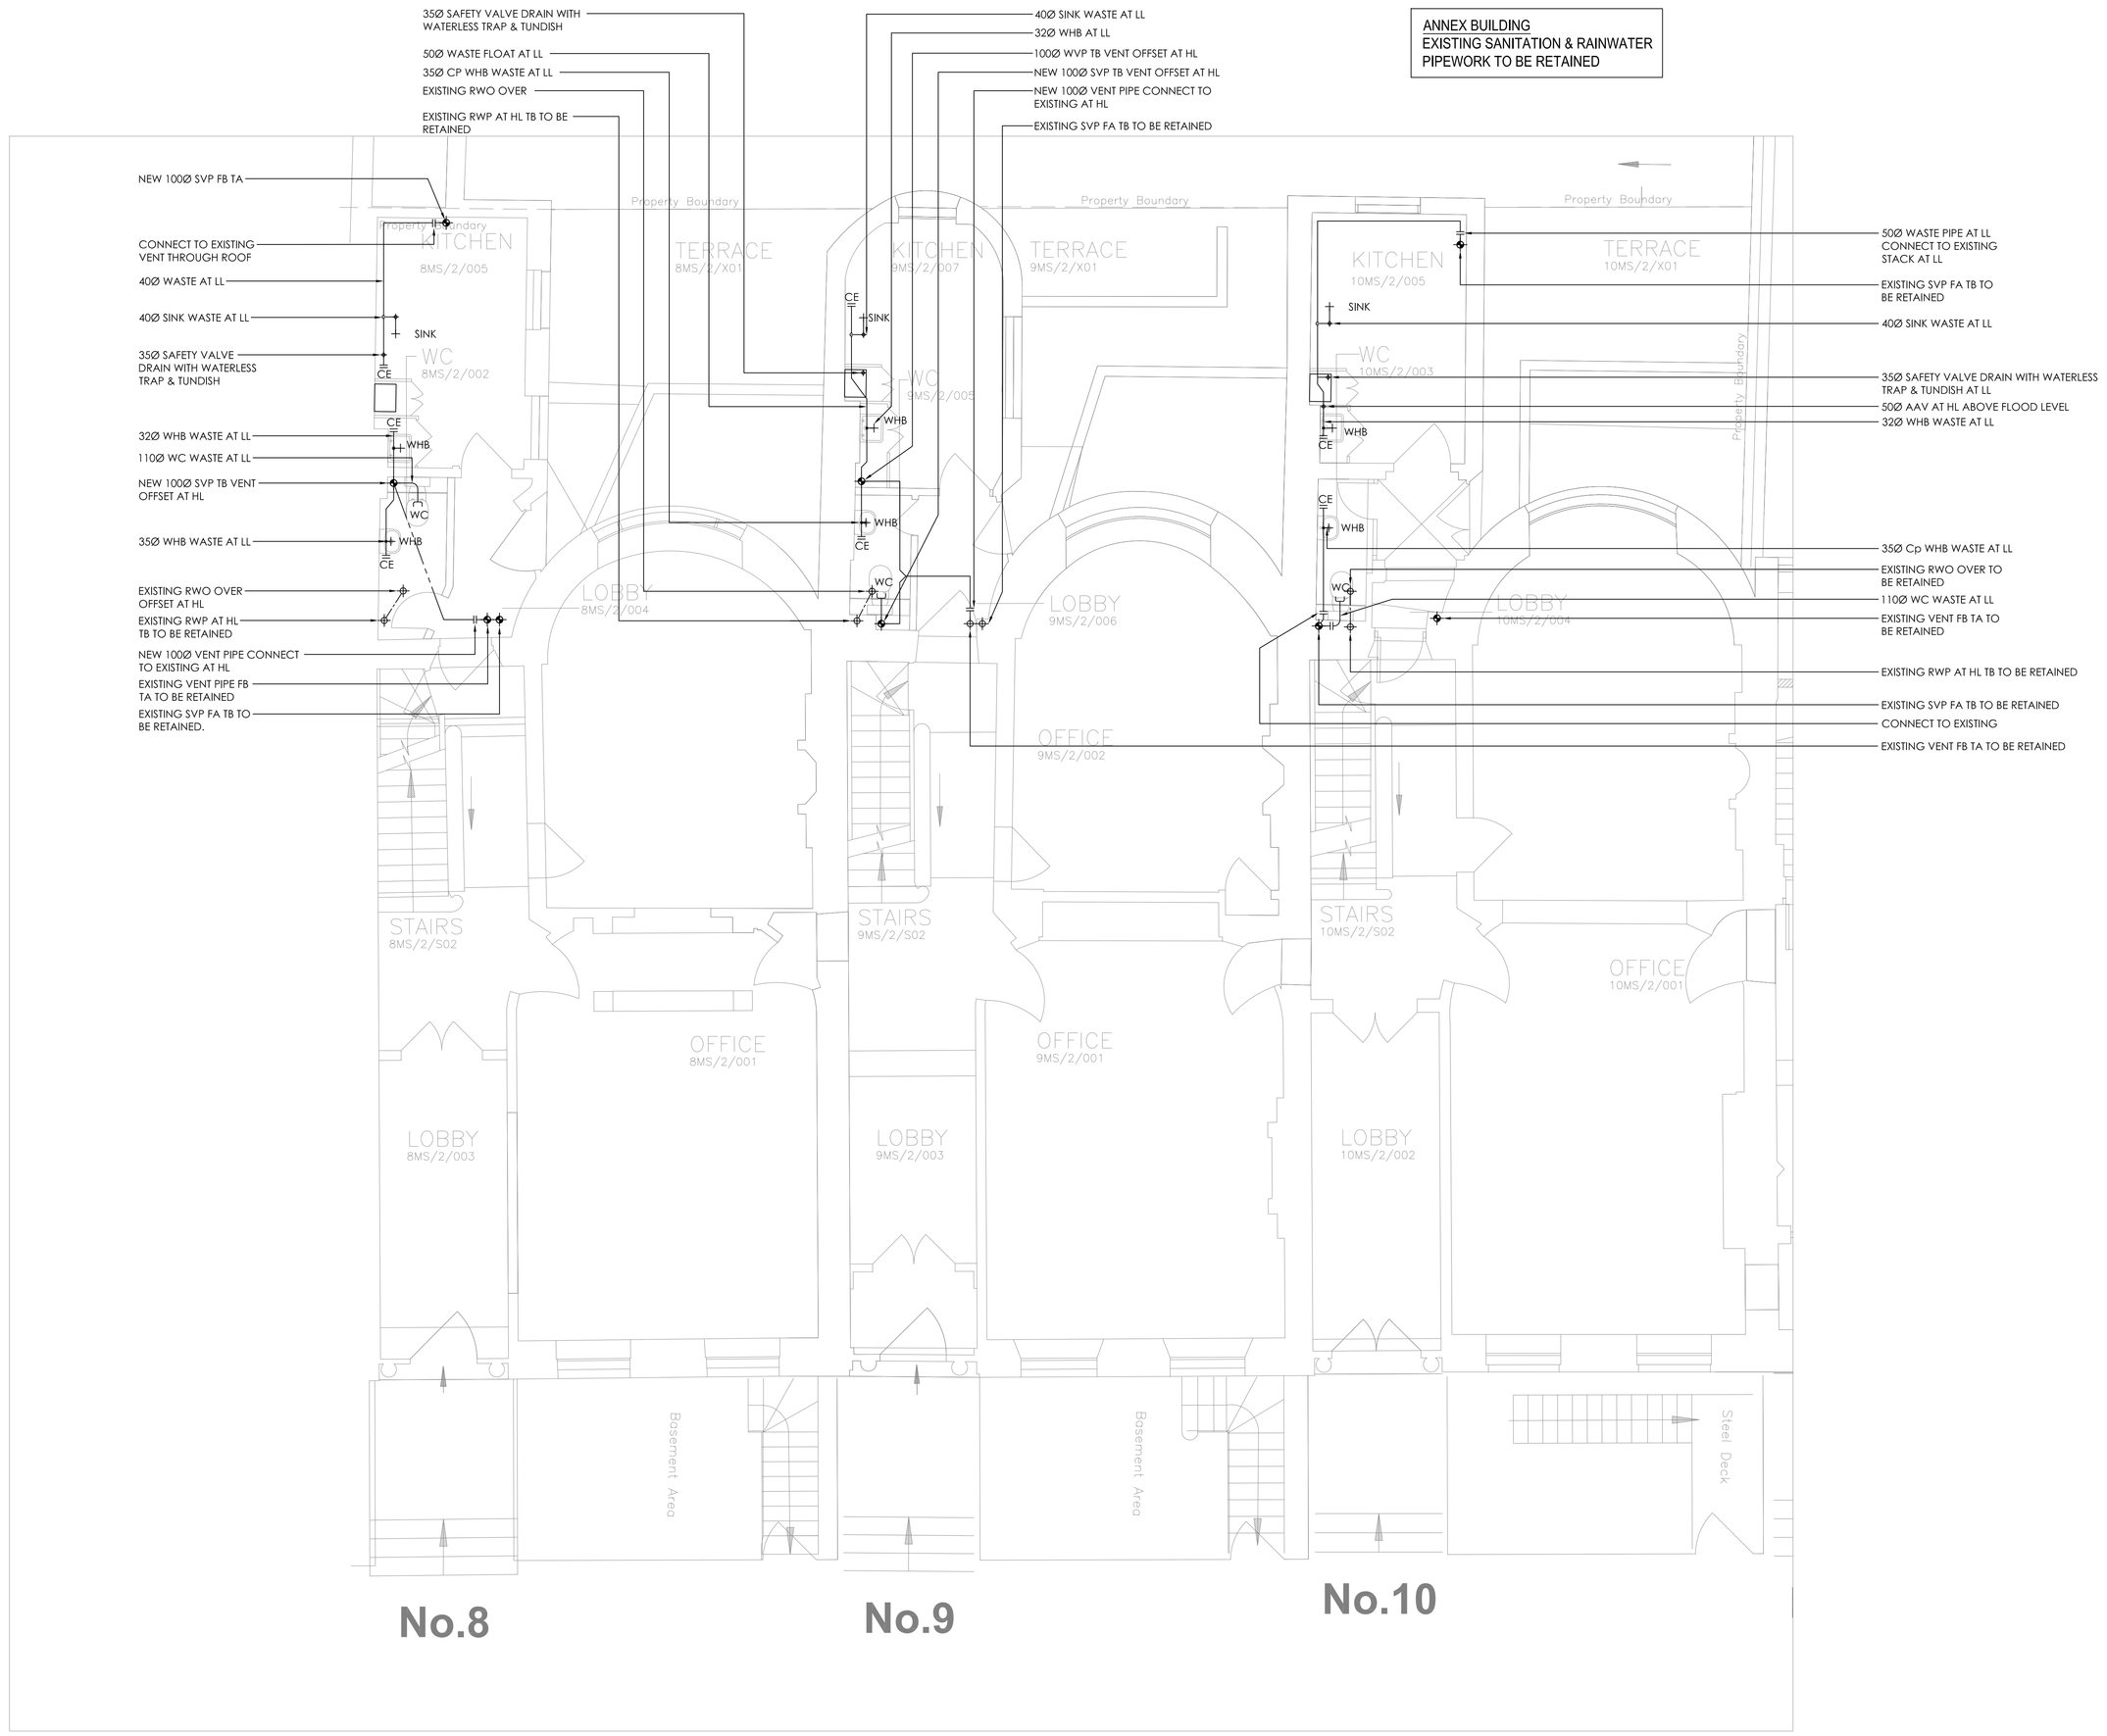

general notes

LOW CARBON CONSULTANTS
REGISTRATION No. - LCC0244932

This drawing is the copyright of Energy Engineering Ltd and should not be reproduced without prior written approval.
This drawing is to be read in conjunction with all relevant specifications.

Do not scale from this drawing.

All dimensions are to be checked on site prior to work commencing or preparation of shop working drawings - any discrepancies should be notified immediately.

TO SCALE @A0

revision

N°	Revision	By	Date	Ck'd
FC	FOR COMMENT	RG	15.03.16	DP

contact

ENERGY ENGINEERING LTD
The Oast House, Studio 3,
West Yoke Farm
Michaels Lane
Sevenoaks
Kent
TN15 7EP
Tel: 01474 871503
info@energyengineeringltd.com
www.energyengineeringltd.com

drawing status

FOR COMMENT

client

Coniston

project title

BRITISH MUSEUM
PERIMETER PROPERTIES
REFURBISHMENT

drawing

drawing title

8-10 MONTAGUE STREET
GROUNDF LOOR
DRAINAGE SERVICES LAYOUT

scale (A0)	date	drawn	checked
1:50	FEB 2016	J.D.	D.E.

reference

drawing no.	revision
15117-8_10-G-PH-201	FC