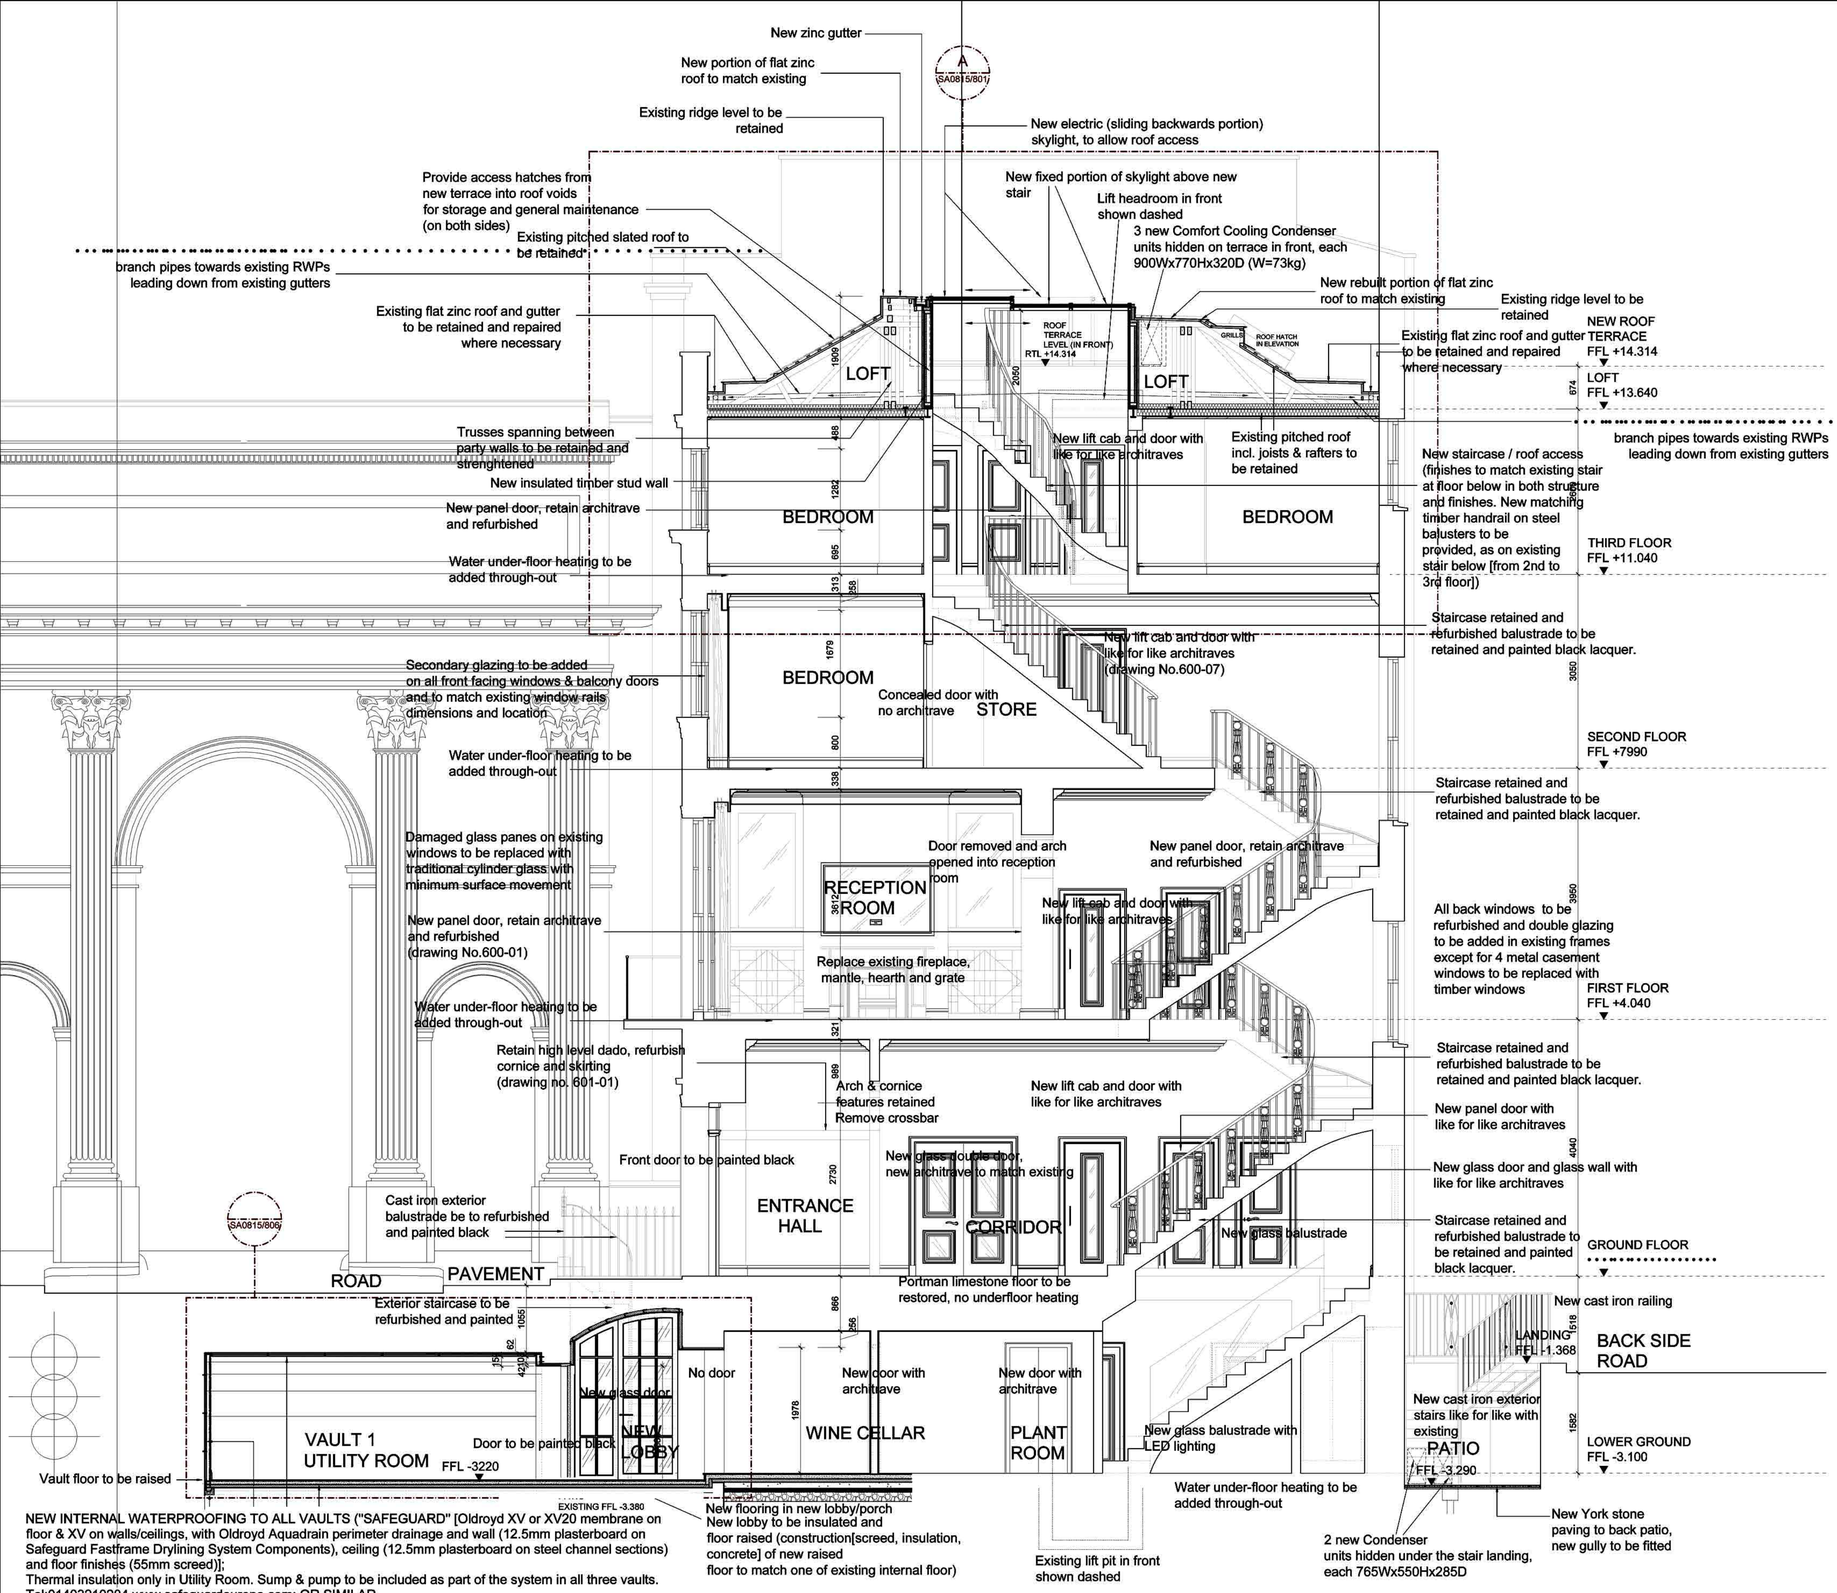

NEW INTERNAL WATERPROOFING TO ALL VAULTS ("SAFEGUARD" [Oldroyd XV or XV20 membrane on floor & XV on walls/ceilings, with Oldroyd Aquadrain perimeter drainage and wall (12.5mm plasterboard on Safeguard Fastframe Drylining System Components), ceiling (12.5mm plasterboard on steel channel sections) and floor finishes (55mm screed)];
Thermal insulation only in Utility Room. Sump & pump to be included as part of the system in all three vaults.
Tel:01403210204 www.safeguardeurope.com; OR SIMILAR
QUALITY STUDDED MEMBRANE PRODUCT)

NOTES for Vaults 1, 2 & 3 internal waterproofing:

Product aplicators/contractor should refer to the manufacturer's application/installation guidelines

Sump chambers and jetting inspection points should be installed so that they are permanently accessible.
Ideally jetting/inspection points should be installed at every change of direction of linear run.
Thermal insulation added only in Vault 1 (drawing SA0815/806)
Moisture resistant lining to be used within Vault 2 and 3 (because of access doors with grills and exposure to external moisture through them)

PROPOSED SECTION A-A

0 1 5m

NOTES

CONTRACTORS MUST VERIFY ALL DIMENSIONS ON SITE BEFORE COMMENCING ANY WORK OR SHOP DRAWINGS. FIGURED DIMENSIONS ARE TO BE USED IN PREFERENCE TO SCALED DIMENSIONS. IF THIS DRAWING EXCEEDS THE QUANTITIES TAKEN IN ANY WAY, THE ARCHITECTS ARE TO BE INFORMED BEFORE THE WORK IS INITIATED.

SEIFERT COPYRIGHT

REV.	DESCRIPTION	DATE	INIT.
C	Vault level and lobby level changed. Lobby door modified, and door to lobby removed. Door to utility room moved. Level 1 reception room door removed and arch to be taken through	31.01.16	EB
B	Internal Doors updated	14.05.15	JZ
A	New lobby door design at Lower Gr., New railing design at the back; Dining room door relocated; Condenser units shown at lower Gr. and Roof terrace level; Reception room door updated	02.04.15	JZ
-	FIRST ISSUE	08.10.14	JZ

SIGMA SEIFERT ARCHITECTS

York House
1 Seagrave Road
London
SW6 1RP

T: 020 7935 6984
F: 020 7486 6507
www.sigma-architects.com

STATUS TENDER

CLIENT John Seifert

JOB 5 Chester Terrace
Regents Park, NW1 4ND

TITLE PROPOSED SECTION A-A

SCALE A1 @ 1:50
A3 @ 1:100

DATE 04/04/14

DRAWING No. SA 0815/302

REVISION No. C