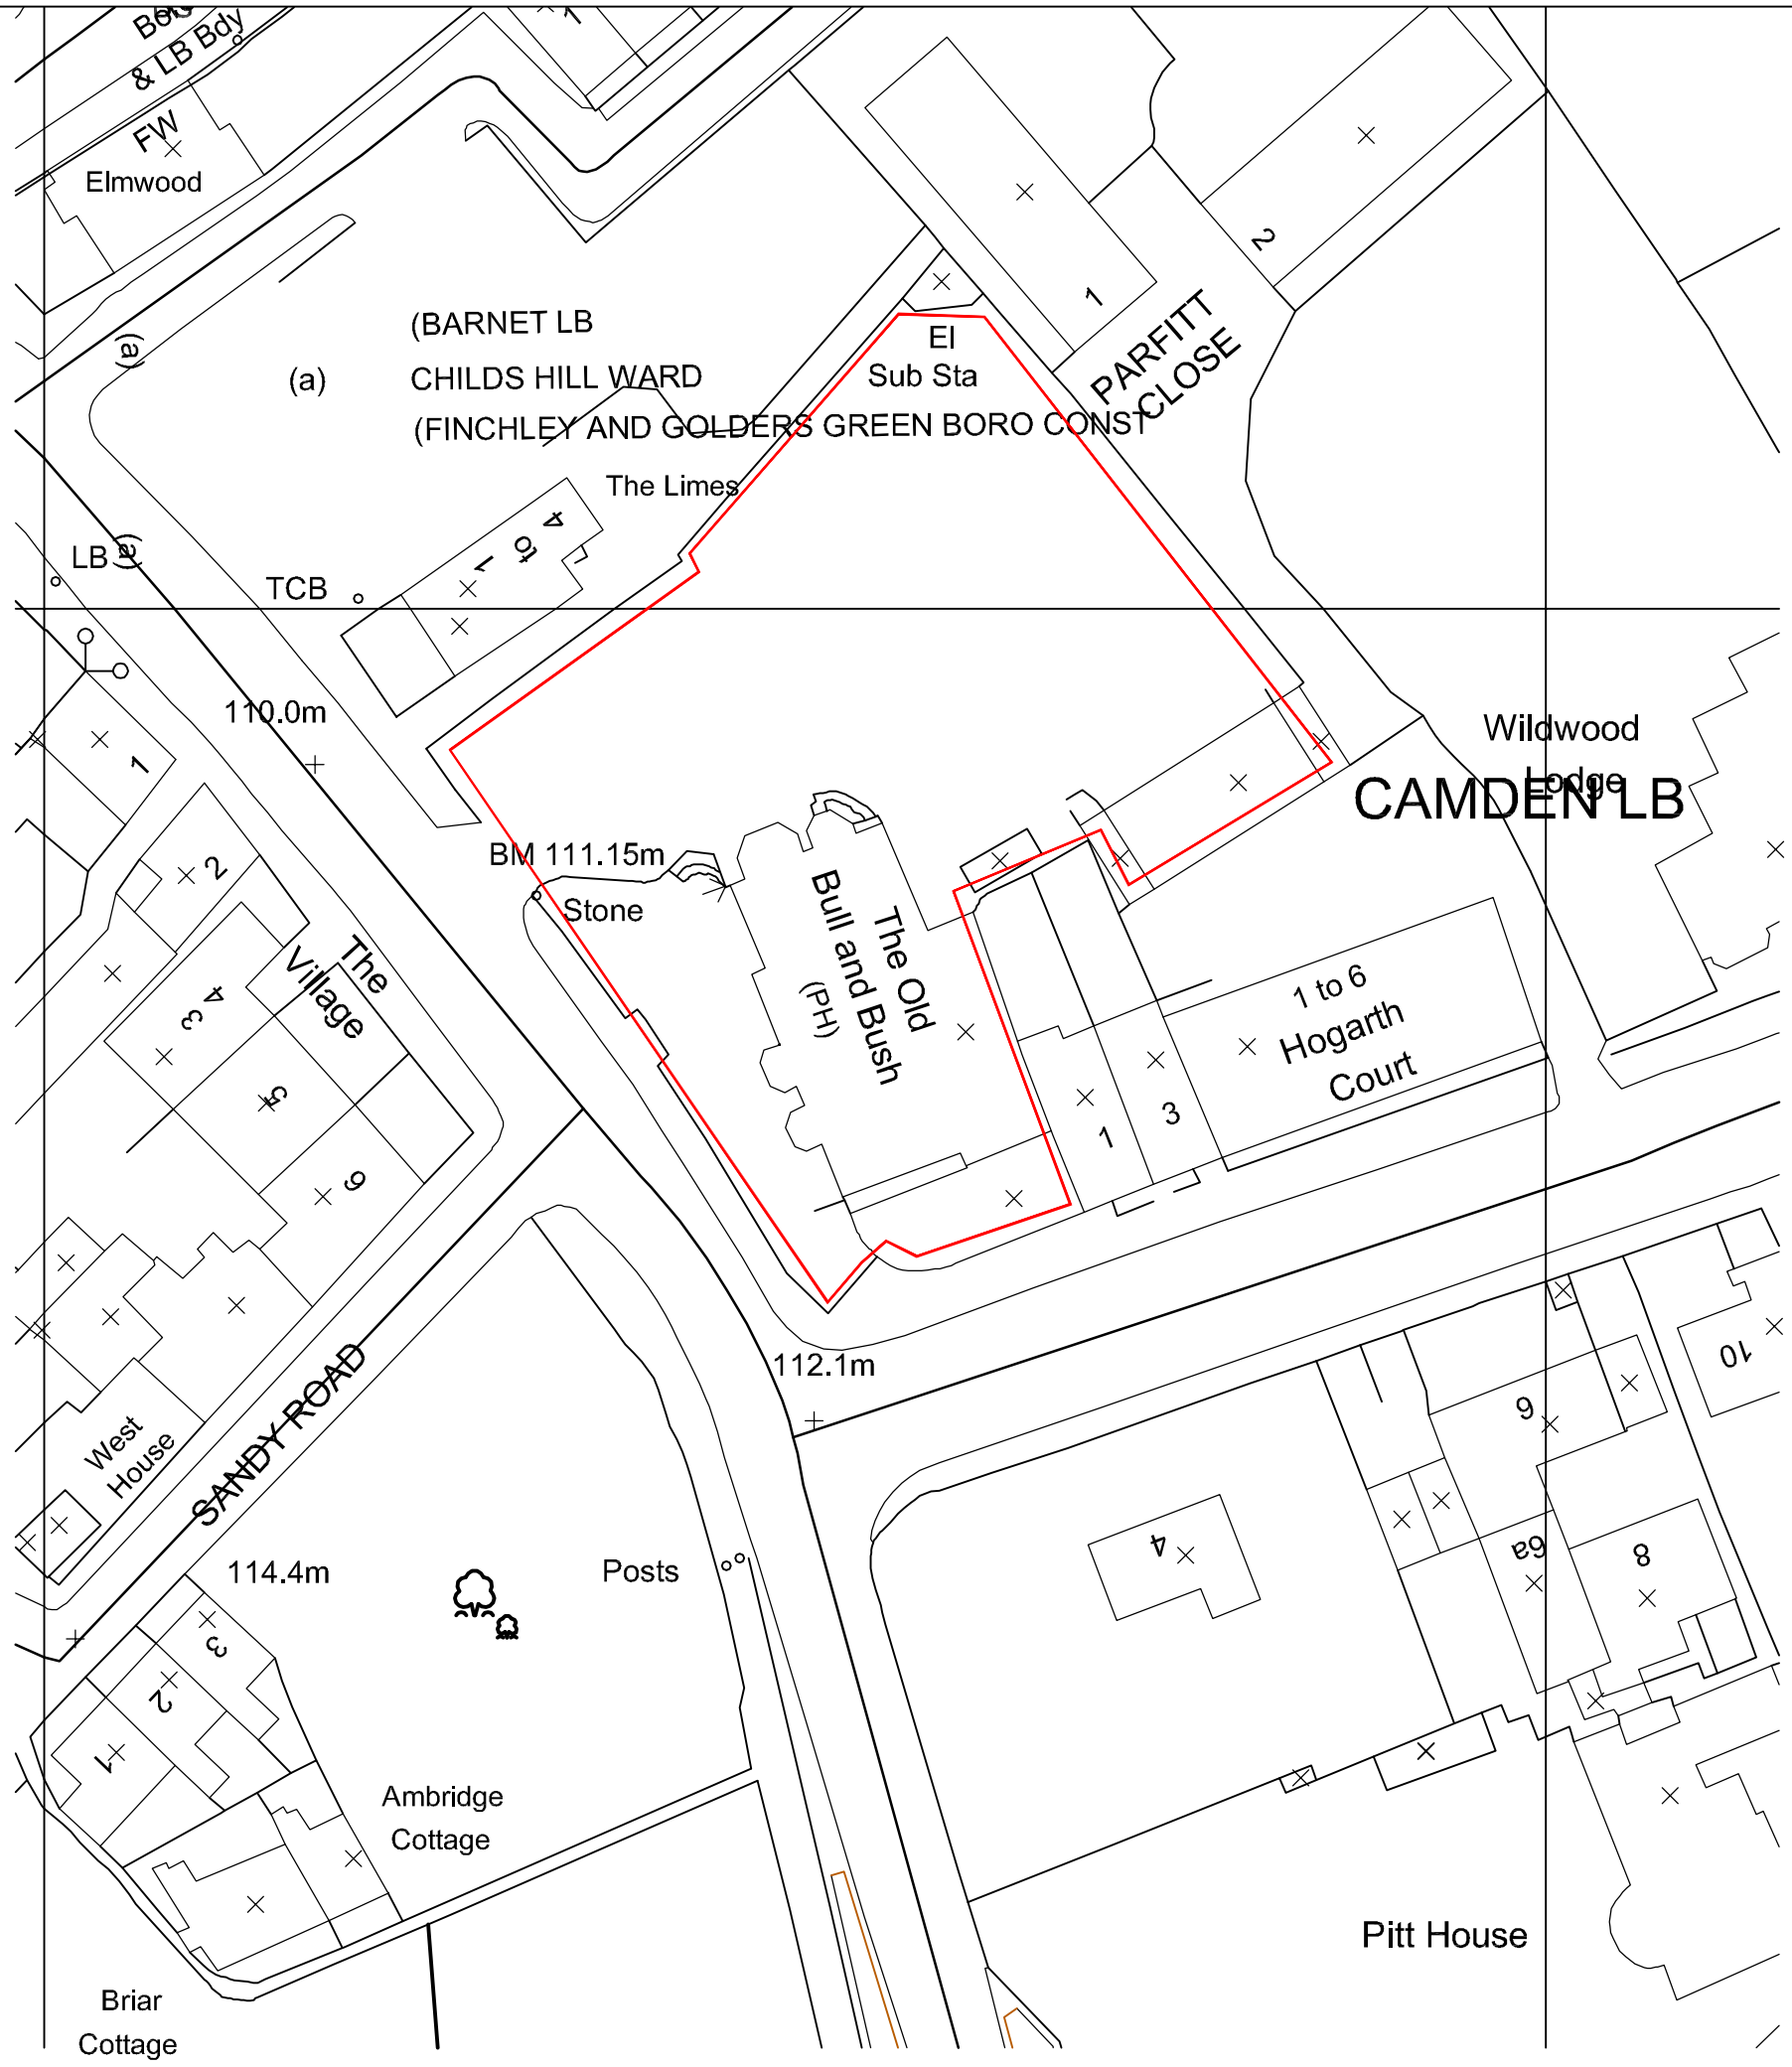

Crown Copyright. All rights reserved. Licence Number 100020449

Do not scale from this drawing
The Contractor is to check all dimensions on site and report discrepancies to the designer.
All rights described in Chapter IV of the Copyright, Designs and Patents Act 1988 have been generally asserted

N

0 10.0 20.0 30.0 40.0 50.0
Metres

-	-	Drawn: -	Check: -

ASK
Architecture ~ Design ~ Project Management
Leisure | Retail | Commercial | Brands
Haywood House, Hydra Business Park, Nether Lane, Ecclesfield, Sheffield, S35 9ZX
Web: www.askdpm.co.uk Tel: 0114 245 8775

DRAWN: LF CHECK: -

PROJECT
The Old Bull & Bush
North End Way
London, NW3 7HE

DRAWING
Block Plan

SCALE	DATE
1:500 @ A3	18/12/2015

REF	NUMBER	REV
1176	-	-