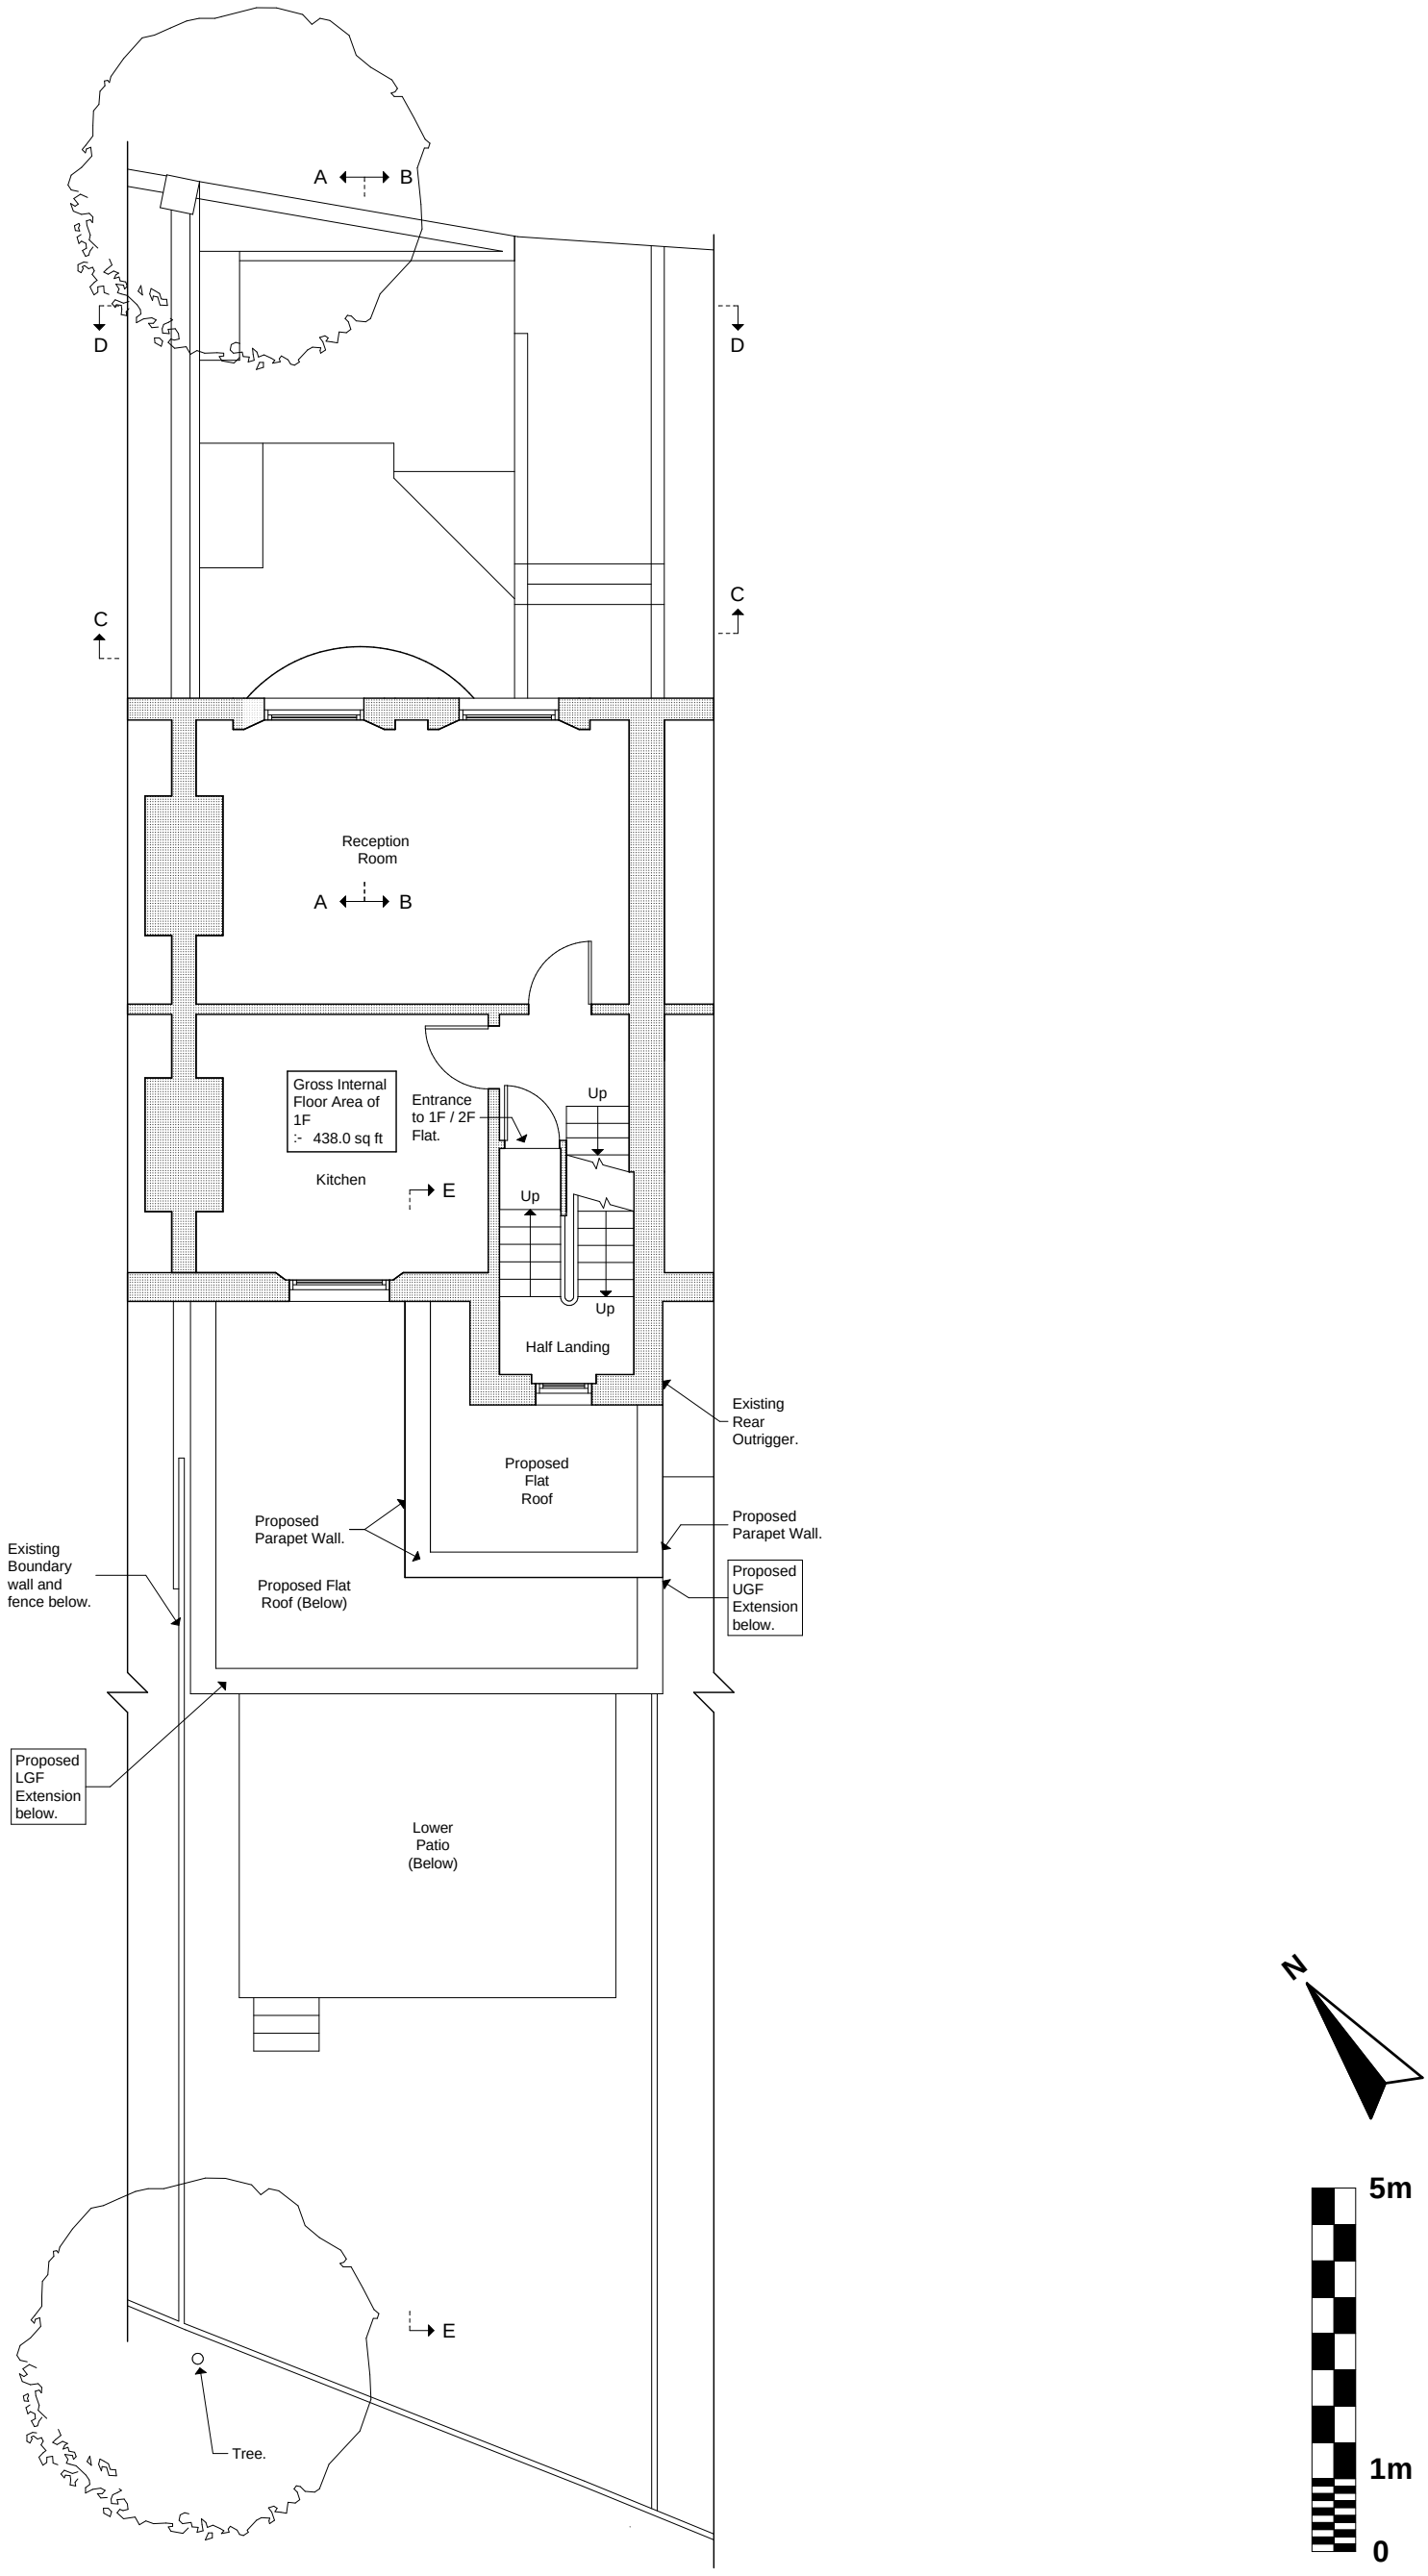

Project	7 Bolton Road	Reference Number	1249-BA-113		
Client	Litven Limited	Date Apr 16	Scale 1:100	Drawing Size	A3
Drawing	Proposed 1F Plan				

Preliminary	
Planning	■
Building Regs	
Tender	
Construction	
As Built	

Rev	Date	

File Ref: 1249 - AB - Plans 4.pln © Copyright

ARCHITECTS
DONALD SHEARER
CHARTERED ARCHITECTS
Scholar's House, Shottery Brook Office Park,
Timothy's Bridge Road, Stratford-upon-Avon,
Warwickshire, CV37 9NR
Tel: 01789 294 560
donald@ds-architects.demon.co.uk