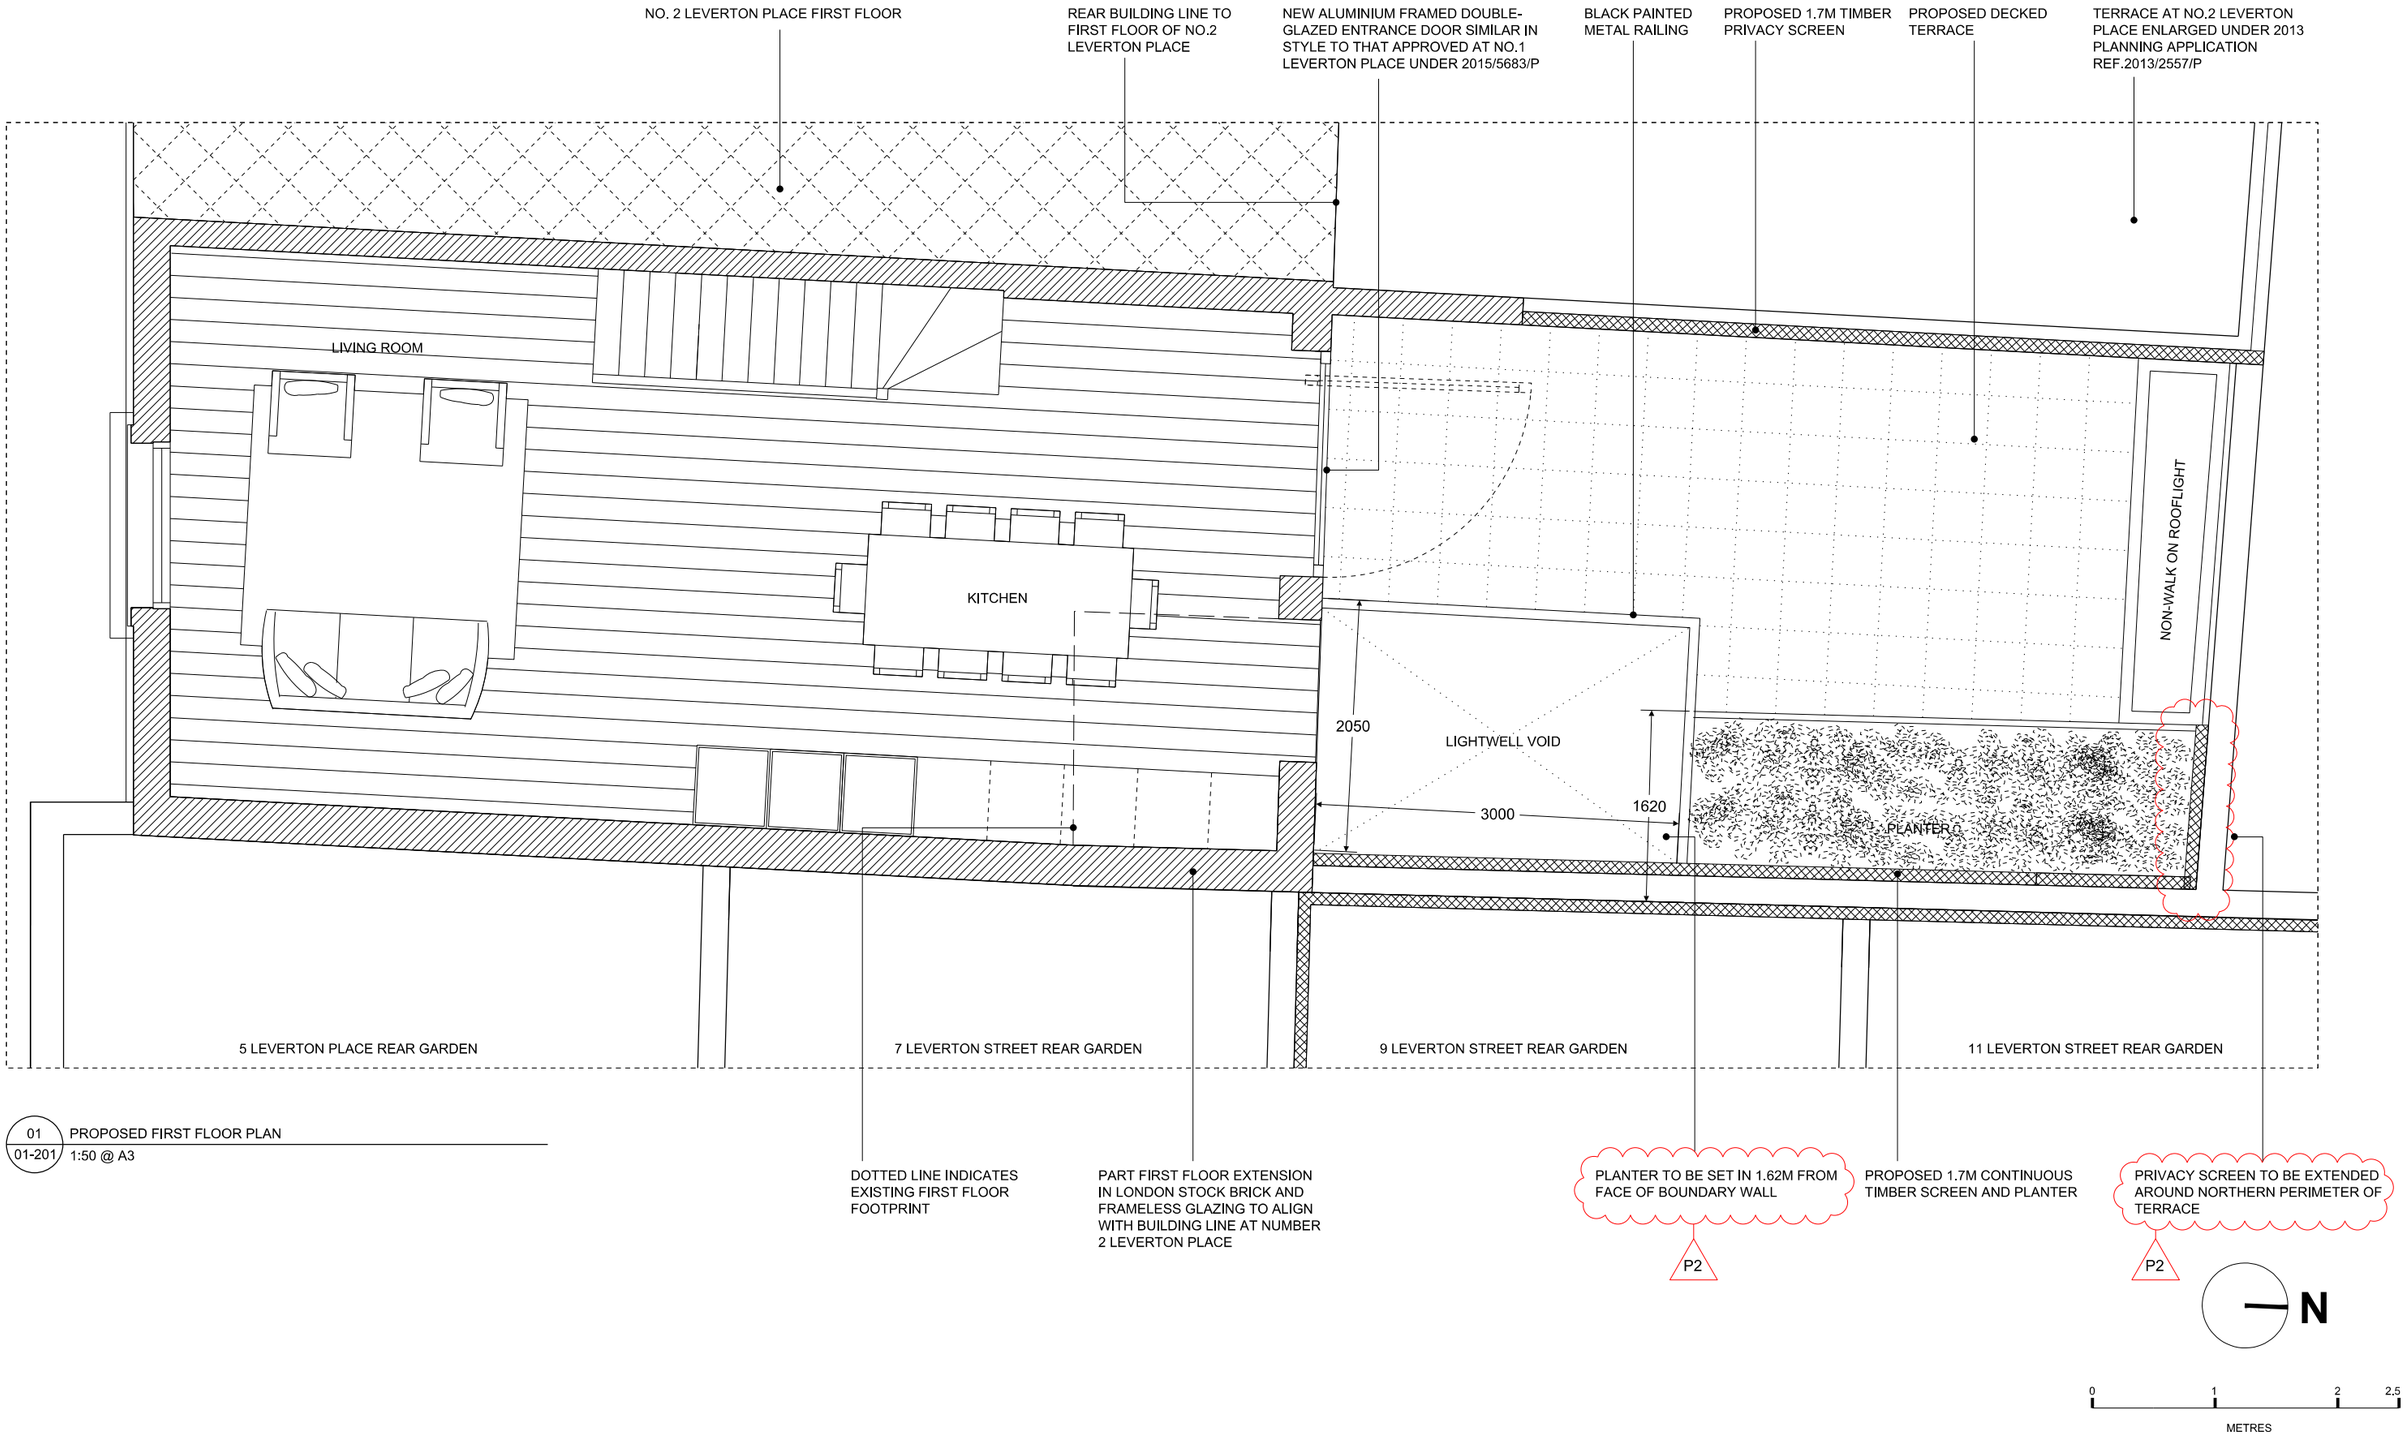

01 / 01-201 PROPOSED FIRST FLOOR PLAN
1:50 @ A3

DATE:	REVISION:

This drawing to be read in conjunction with all other contract documents and specifications and all other consultant drawings. Drawing not to be scaled and all levels and dimensions to be checked on site by contractor with any discrepancies notified to Architect prior to proceeding with works. No drawings should be reproduced in any form without prior written permission of Nathaniel Mosley Architects Ltd. Copyright and intellectual property of all information shown is reserved by them.

JOB NO.:	PROJECT:	DRAWING:	SCALE:	DATE:
015	3 Leverton Place	Proposed Plan 01	1:50 @ A3	25.02.2016
PHASE:	PLANNING	DRAWING NO.: NMA15 01 201	REV.:	DRN / CHD: NM / EM

NATHANIEL MOSLEY ARCHITECTS LTD
31 Beresford Road, London, N5 2HS
+44 (0)20 7226 5422
info@nathanielmosley.com