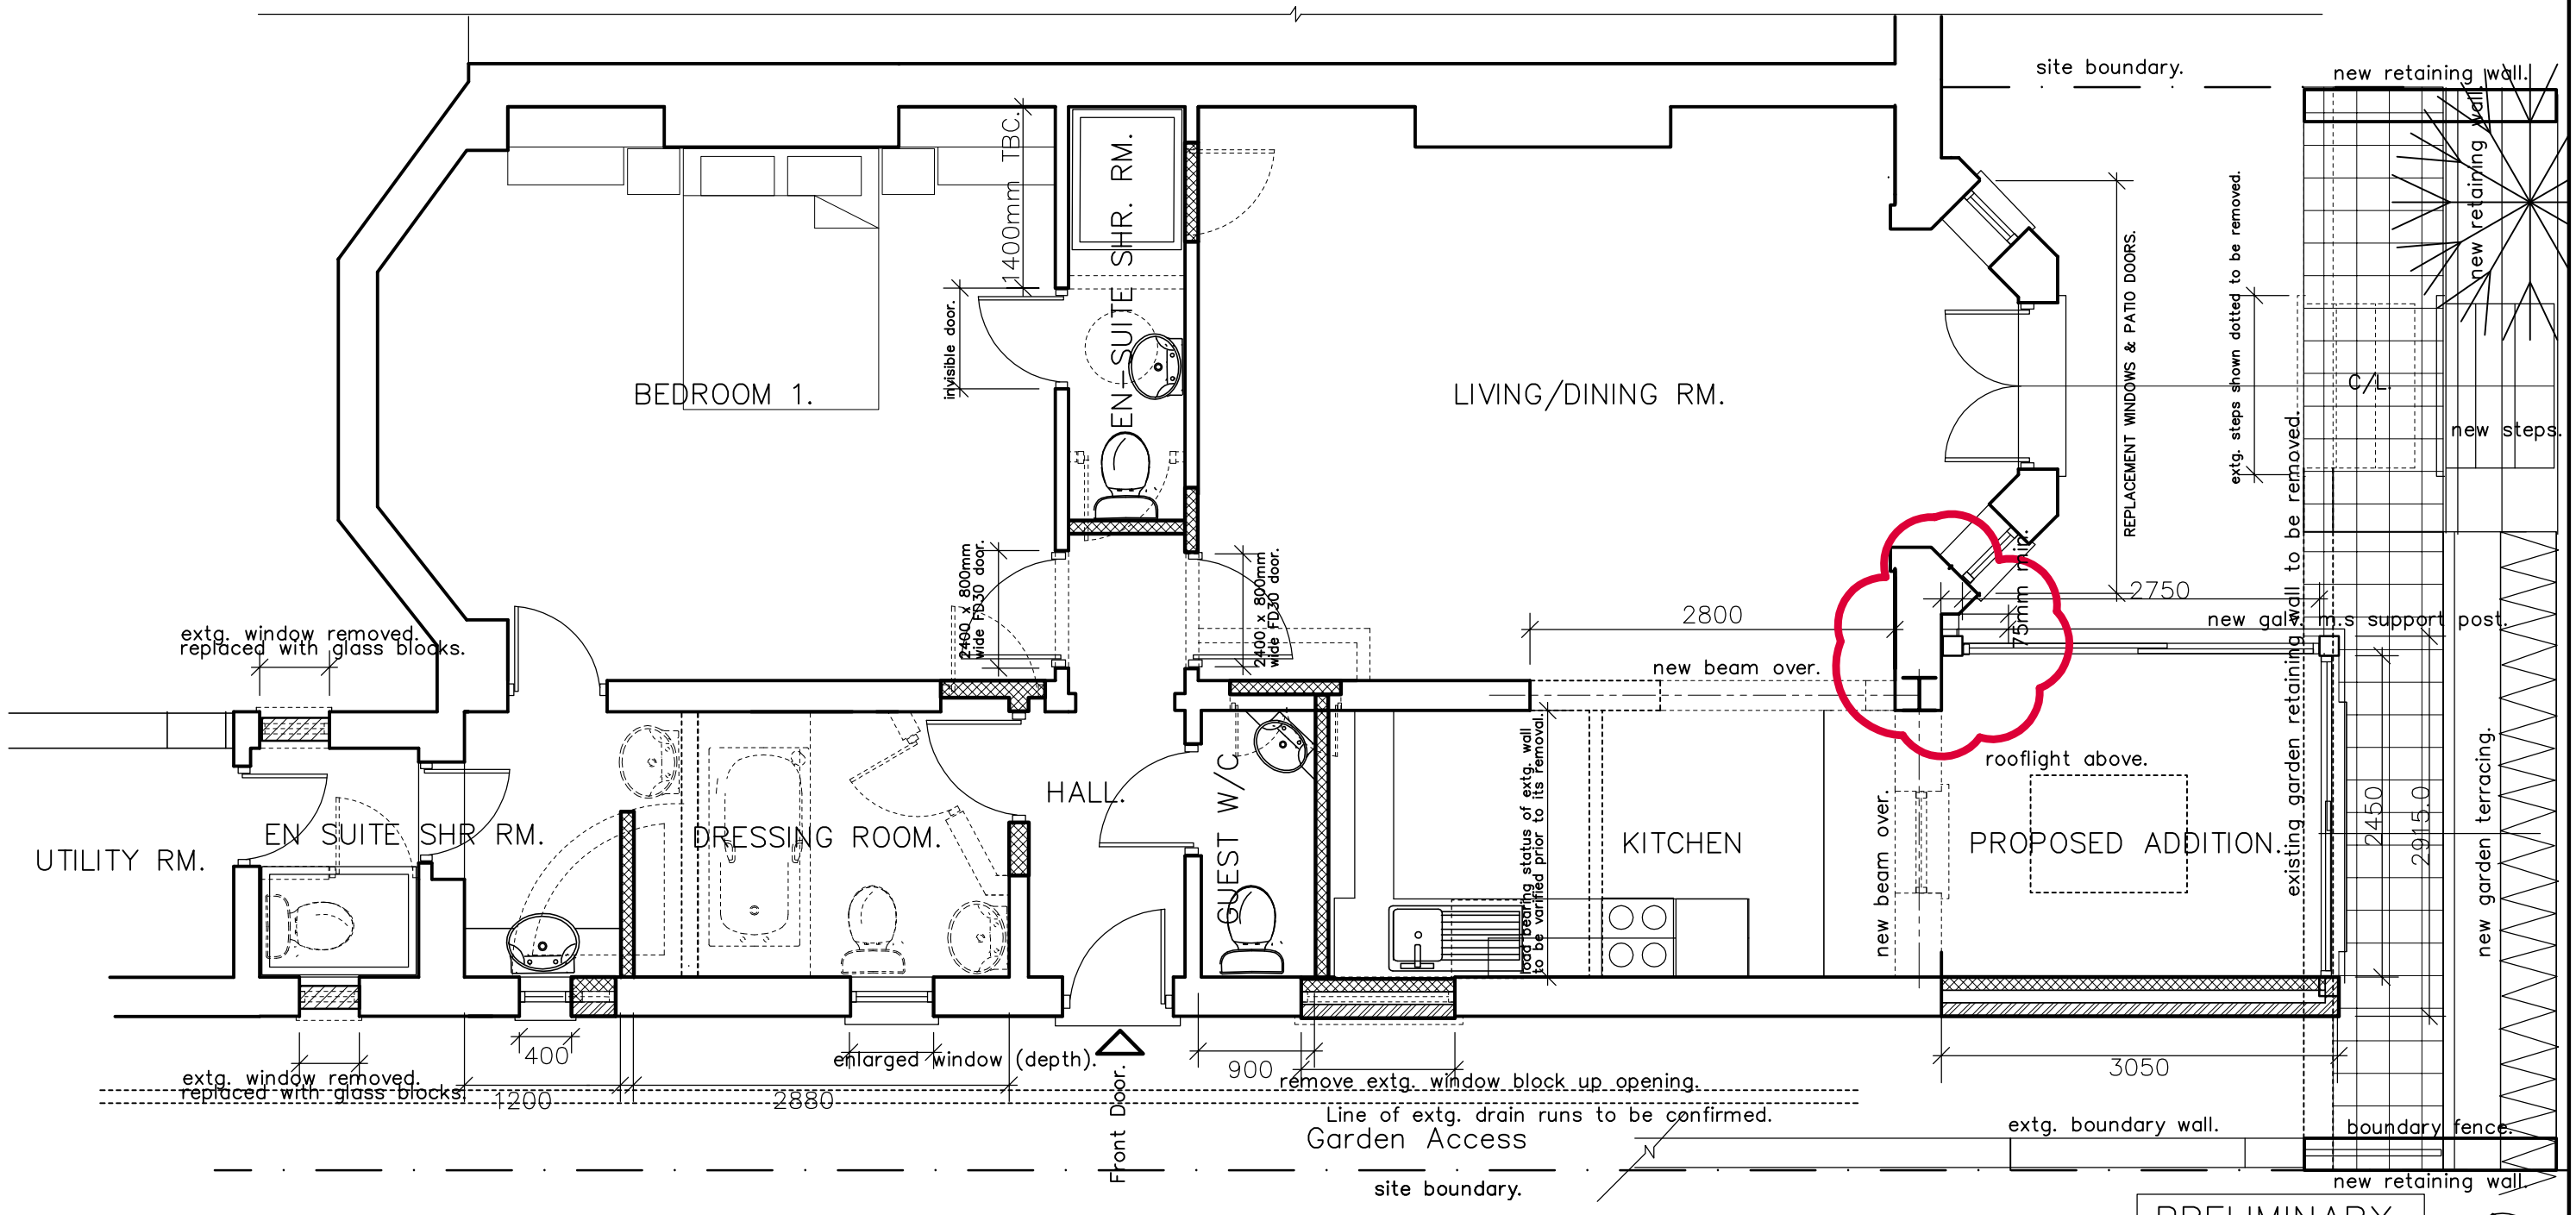

PRELIMINARY.

Ground Floor Plan: Proposed.

0 0.5 1 2m 3m 4m 5m

scale bar:

Rev: B. 10.03.2016. Location of existing boundary wall indicated.	Scale: 1:50. Date: 10/01/16 Drawn: LJS	Job 24a FROGNAL LONDON NW3 6AG.	Drawing No. 05/932/PLAN/103/D.	FARROW SILVERTON CHARTERED ARCHITECTS & DESIGN CONSULTANTS

6 HALE LANE MILL HILL
LONDON NW7 3NX
tel: 020-8906 8502 fax: 020-8906 8503
e-mail: office@farsil.com