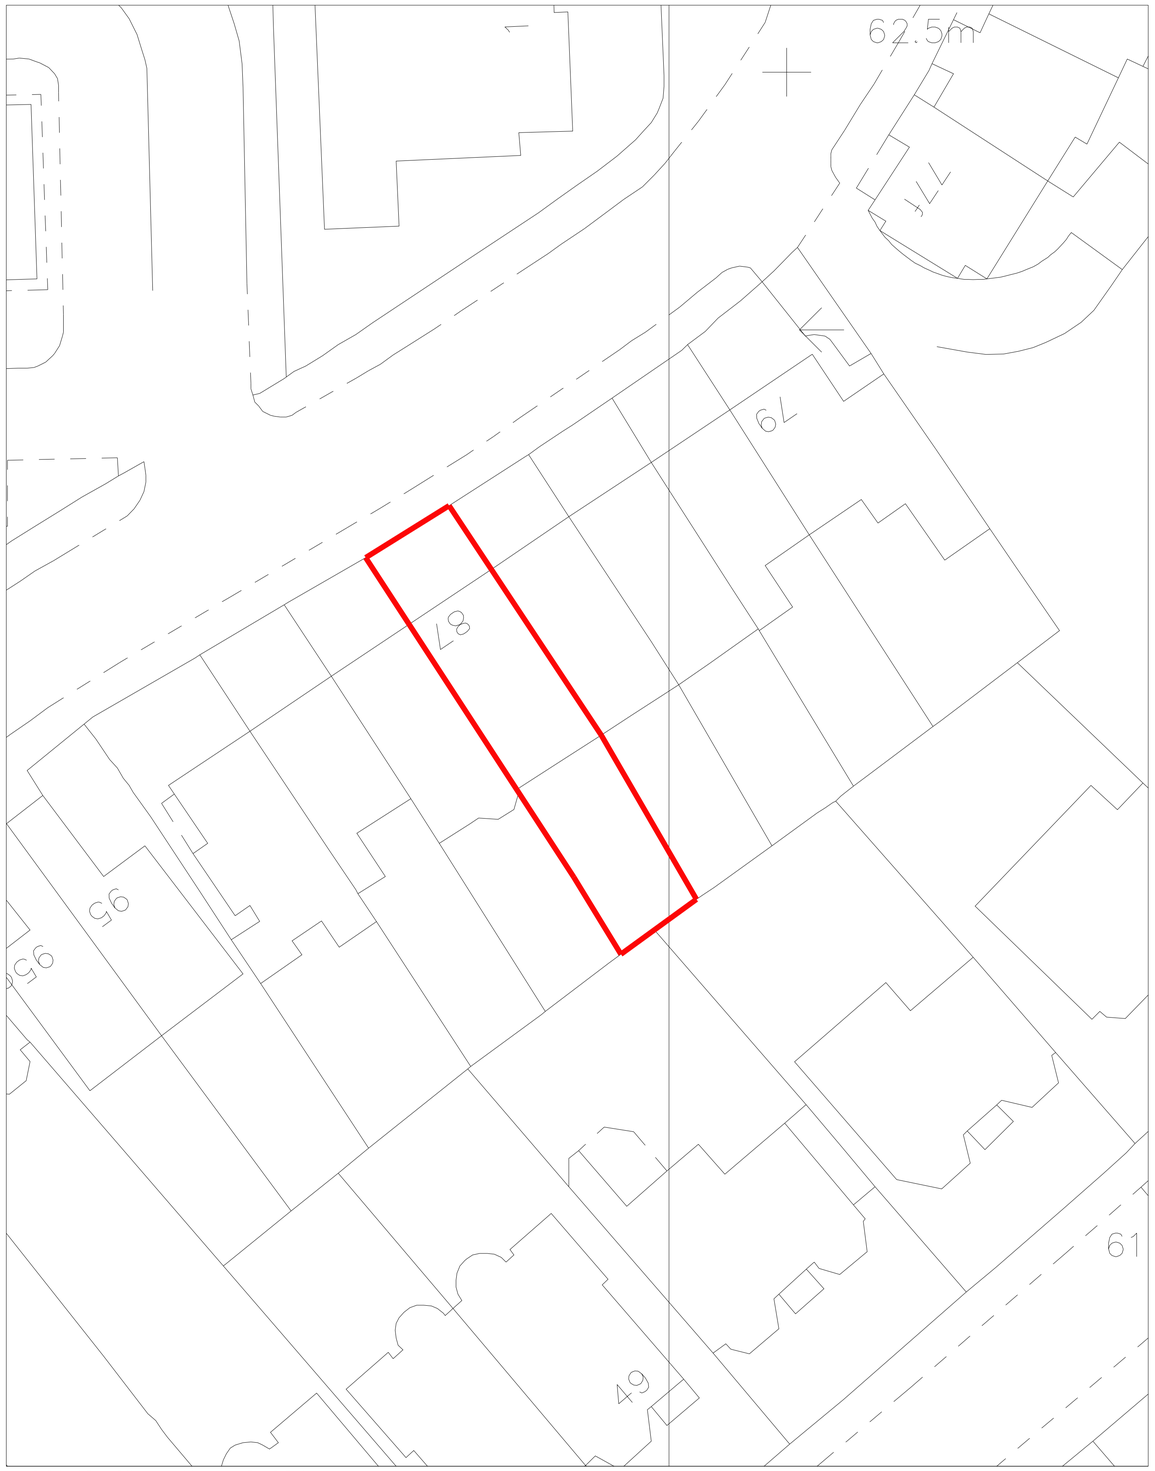

LOCATION SITE PLAN - PROPOSED

SCALE 1:200

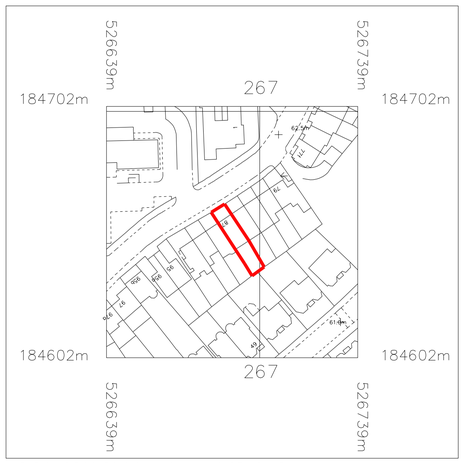

LOCATION SITE PLAN - EXISTING

SCALE 1:1250 @A1 1:2500 @ A3

N

5

Do not scale from this drawing. Use figured dimensions only. Figured dimensions are in millimetres. All levels are in metres. All dimensions and levels shall be verified on site before proceeding with works. Detailed site survey to be carried out to verify positions and level relationships with site features and ordnance survey. The architect must be notified of any discrepancy.
Where building components are described in the specification as contractor designed, "construction" information relating to those components on this drawing represents design intent only

REV	DATE	DESCRIPTION	CKD

REV	DATE	DESCRIPTION	CKD

REV	DATE	DESCRIPTION	CKD

REV	DATE	DESCRIPTION	CKD

ANAT TALMOR DESIGN
99 Canfield Gardens
London NW6 3DY
telephone 020 7624 5628
mobile 07956 101824
email anat_talmor@yahoo.co.uk

87 BELSIZE LANE, LONDON NW3

LOCATION SITE PLAN
EXISTING & PROPOSED

32_BL_07_001

SCALE: 1:1250 @A1 1:2500 @A3
1: 200 @A1 1:400 @A3

P2
Revision