These plans are project and site specific and shall only be used for their intended purpose unless otherwise permitted by written consent of Brian O'Reilly Architects.

Do NOT scale from these drawings.

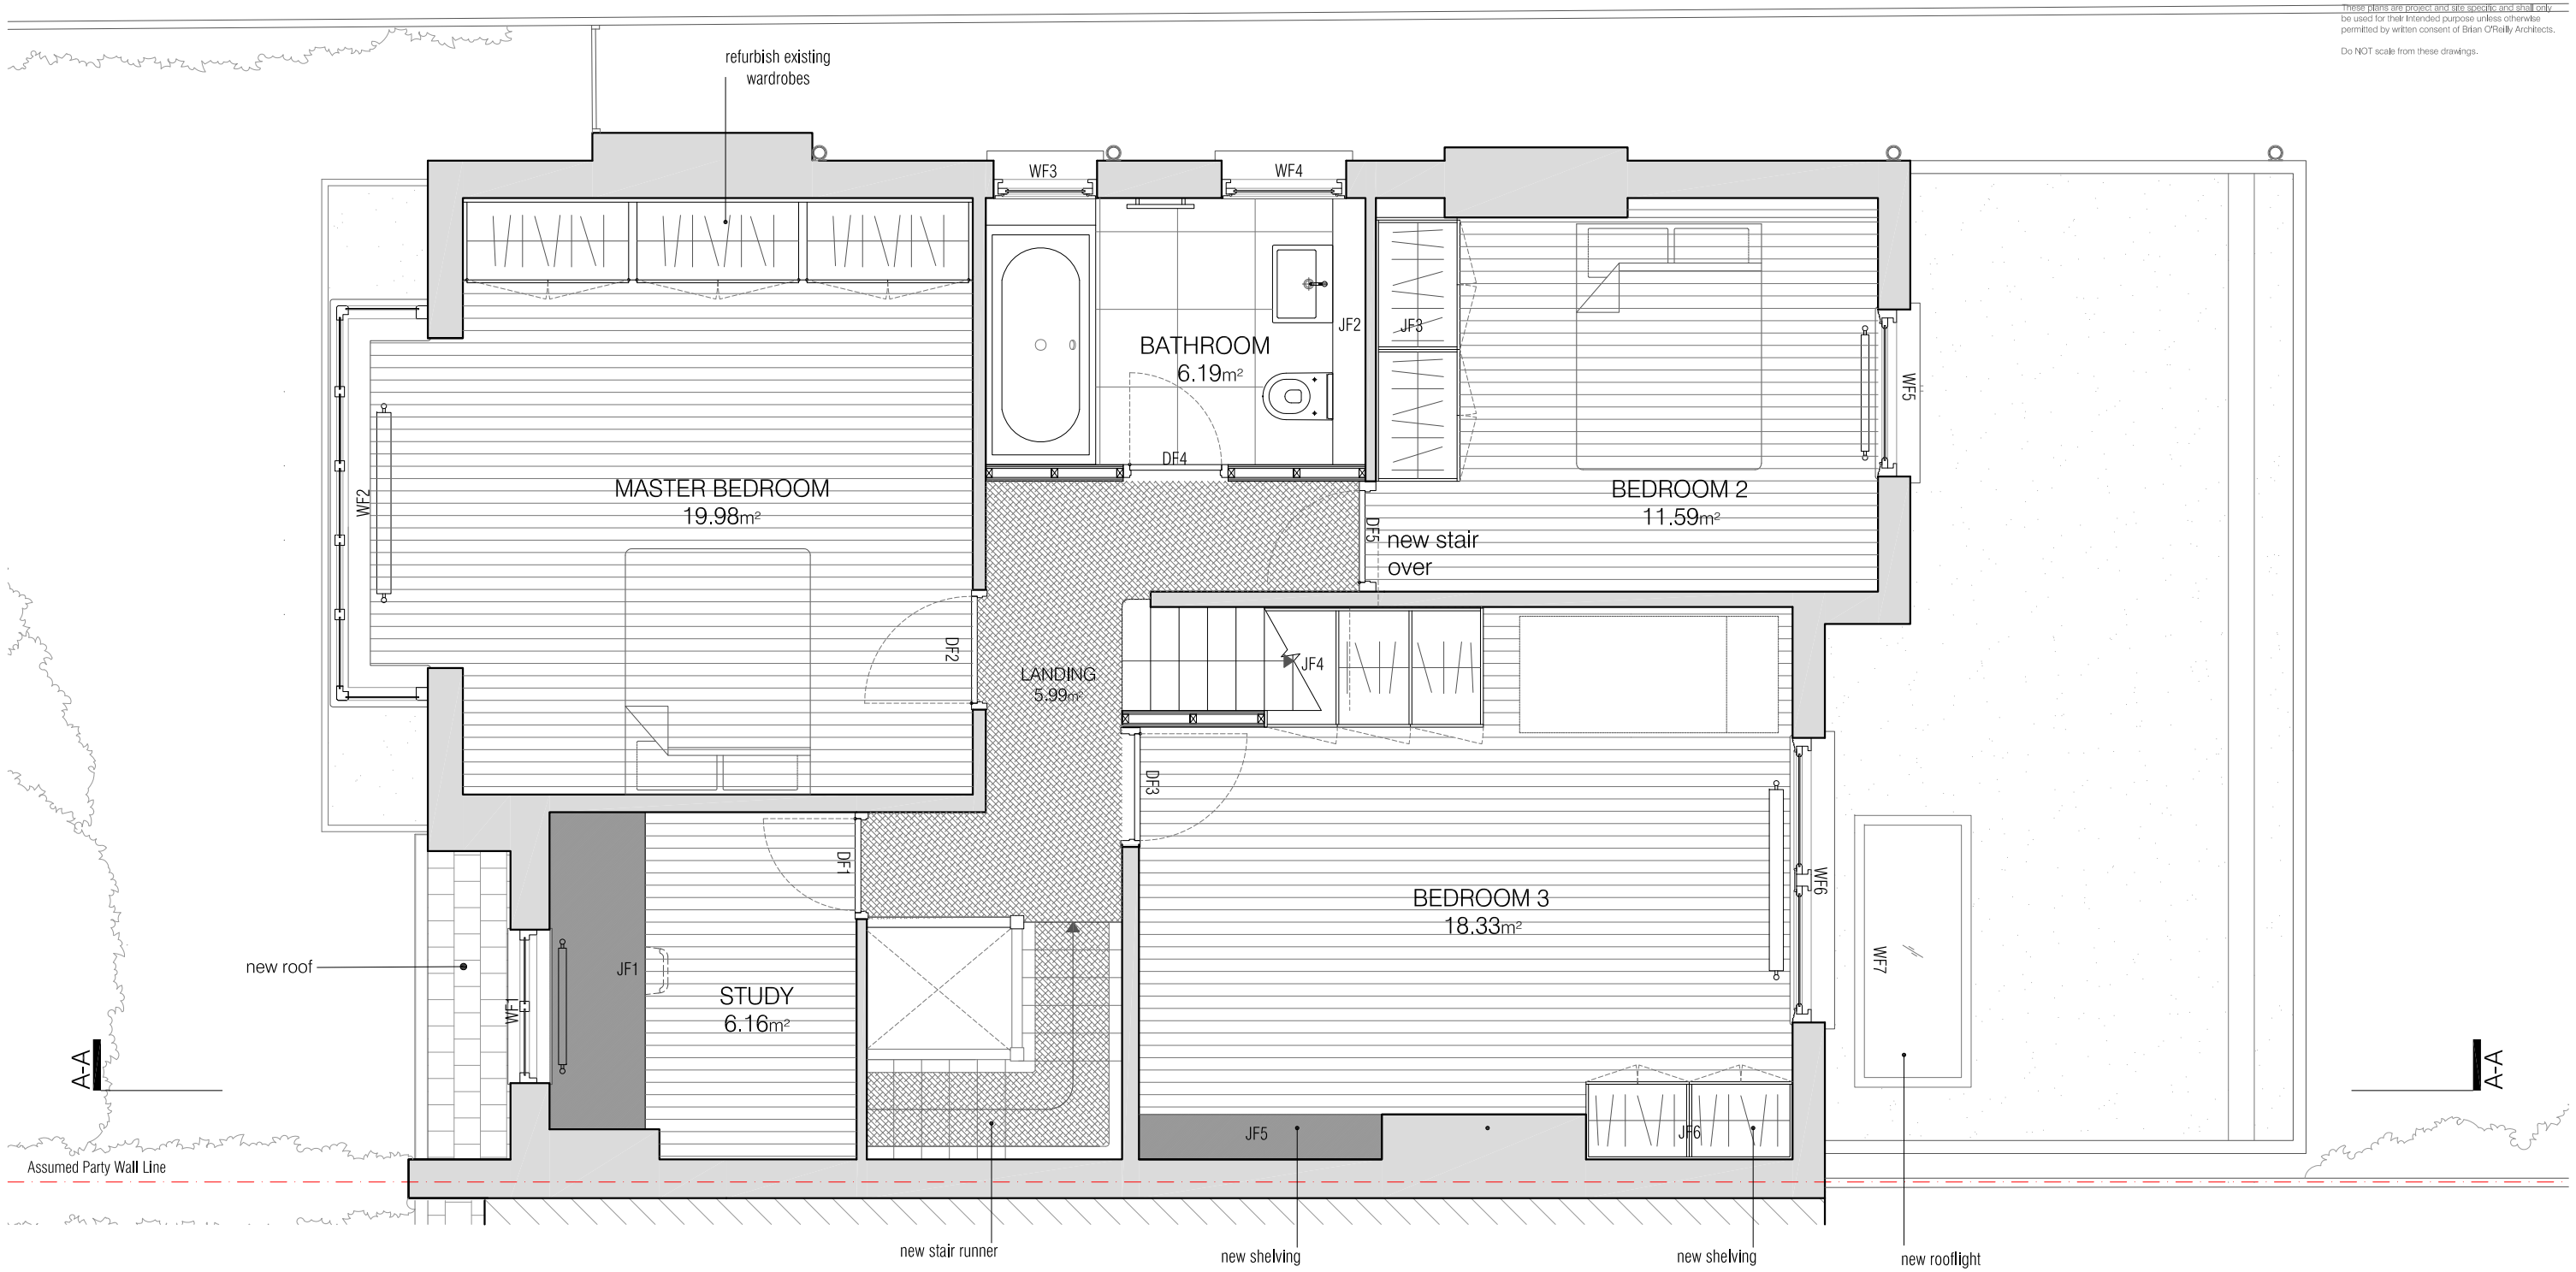

01 PROPOSED FIRST FLOOR PLAN
scale 1:50

0 1 2 3 4 5
Meters

Existing Wall
New Wall

project
16 BROOKFIELD PARK
NW5 1ER

drawing
PROPOSED FIRST FLOOR PLAN

number
411-102-P

date
30.03.2016

scale
1:50@A3

revision
PLANNING/A

BRIAN O'REILLY ARCHITECTS
31 Oval Road LONDON NW1 7EA
Tel: +44 (0)20 7267 1184
www.brianoreillyarchitects.com
mail@brianoreillyarchitects.com