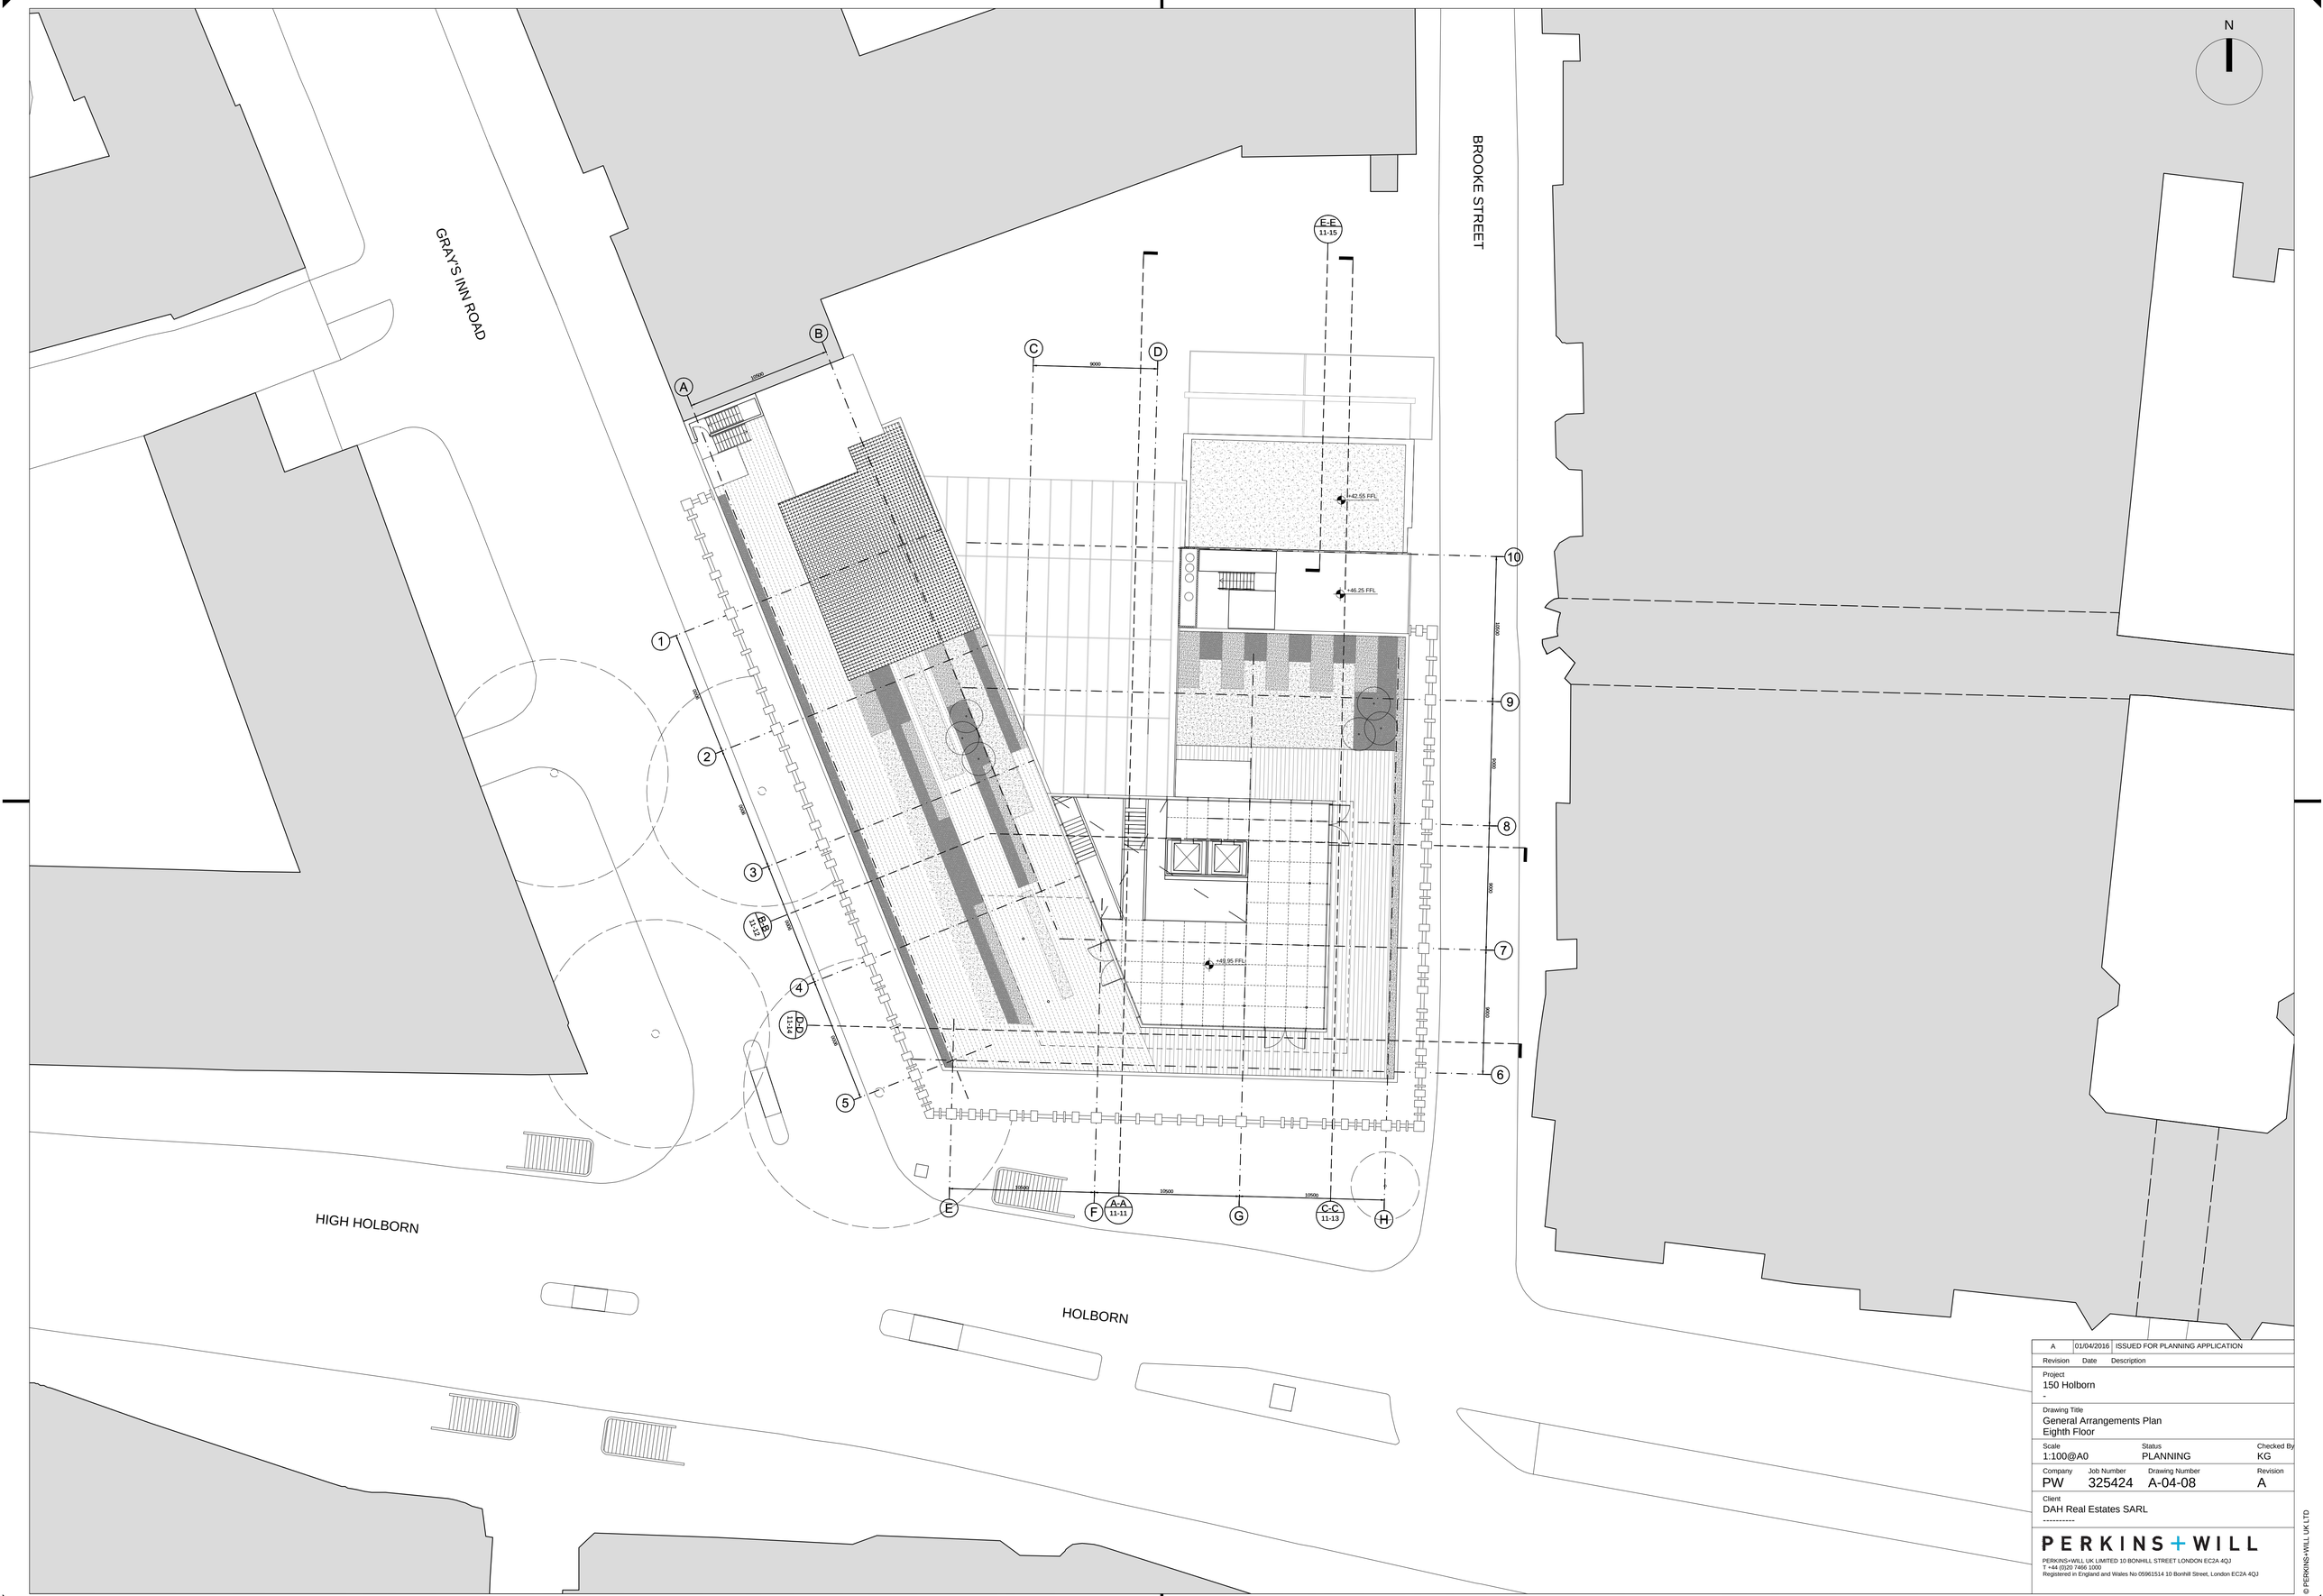

Revision	Date	Description
A	01/04/2016	ISSUED FOR PLANNING APPLICATION

Project
150 Holborn
-

Drawing Title
General Arrangements Plan
Eighth Floor

Scale	Status	Checked By
1:100@A0	PLANNING	KG

Company	Job Number	Drawing Number	Revision
PW	325424	A-04-08	A

Client
DAH Real Estates SARL

PERKINS+WILL

PERKINS+WILL UK LIMITED 10 BONHILL STREET LONDON EC2A 4QJ
T +44 (0)20 7466 1000
Registered in England and Wales No 05961514 10 Bonhill Street, London EC2A 4QJ

© PERKINS+WILL UK LTD