


**SECTION A-A**
SCALE 1:100
0 1 2 3 4 5m

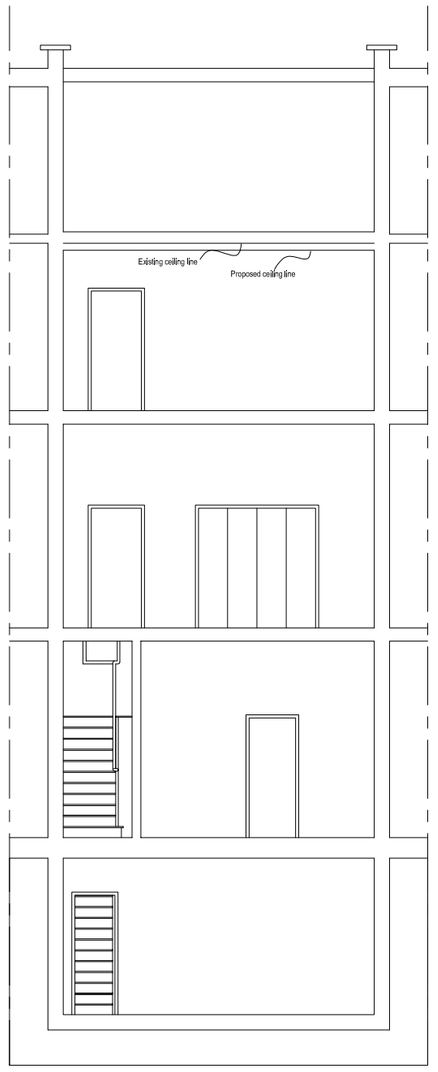


**SECTION B-B**
SCALE 1:100
0 1 2 3 4 5m

**FRONT ELEVATION**
SCALE 1:100
0 1 2 3 4 5m

Notes:

1 - Do not scale this drawing. Work to figured dimensions only. This drawing is copyright of Congreve Horner and should only be reproduced with their express permission. Check all dimensions on site. Any discrepancies should be reported to Congreve Horner prior to commencement.
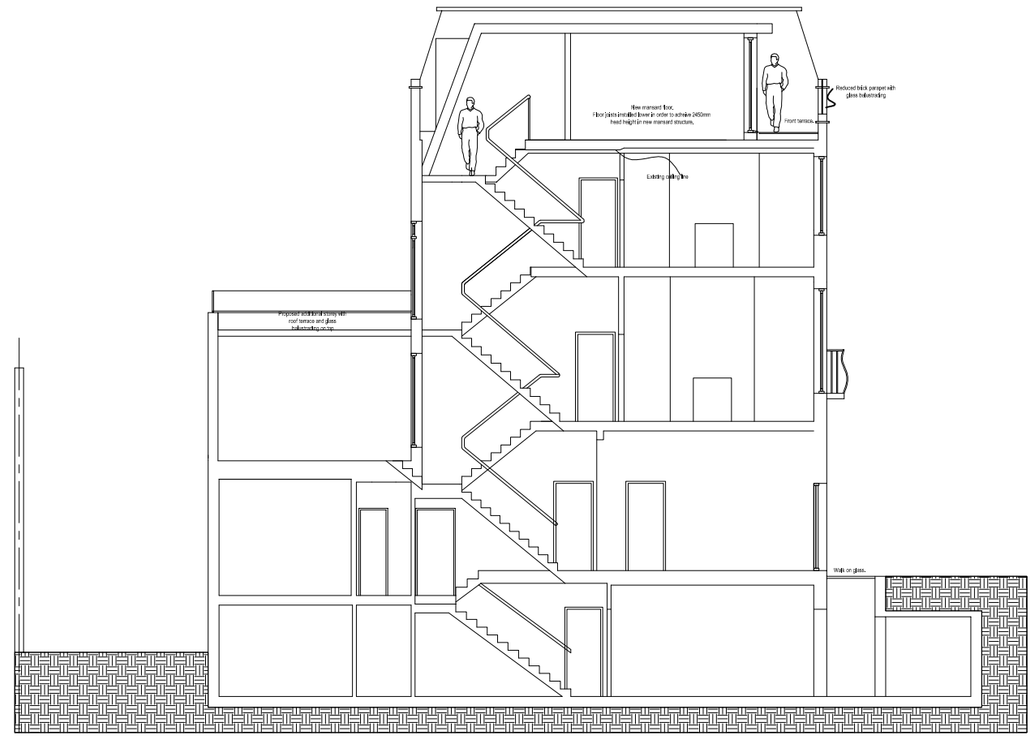
| Rev | By | Chk'd | App'd | Date | Description |
|---|---|---|---|---|---|
| A | JH | AD | - | 11.04.2016 | Front parapet and terrace doors altered |
| - | CH | TA | - | 18.08.2014 | First Issue |


CONGREVE HORNER
CHARTERED BUILDING SURVEYORS
CHARTERED VALUATION SURVEYORS

108 FULHAM PALACE ROAD
LONDON W6 9PL
T:020 8741 8872
F:020 8748 3478
E:contact@congrevehorner.com


Property:
96 GLOUCESTER AVENUE, LONDON, NW1 8HX

Client:
Apollo Sun Properties Ltd

Drawing Title:
PROPOSED SECTIONS & ELEVATION

Drawing No:
5709-03a

Status:
PLANNING

Drawn : JH | Designed: JH
Scale: 1:100 | Original Size: A2

50 mm Grid Sheet Size: A2