15a Parliament Hill: Proposed House
Back Elevation Sketch Axo
previously approved scheme 14.11.14

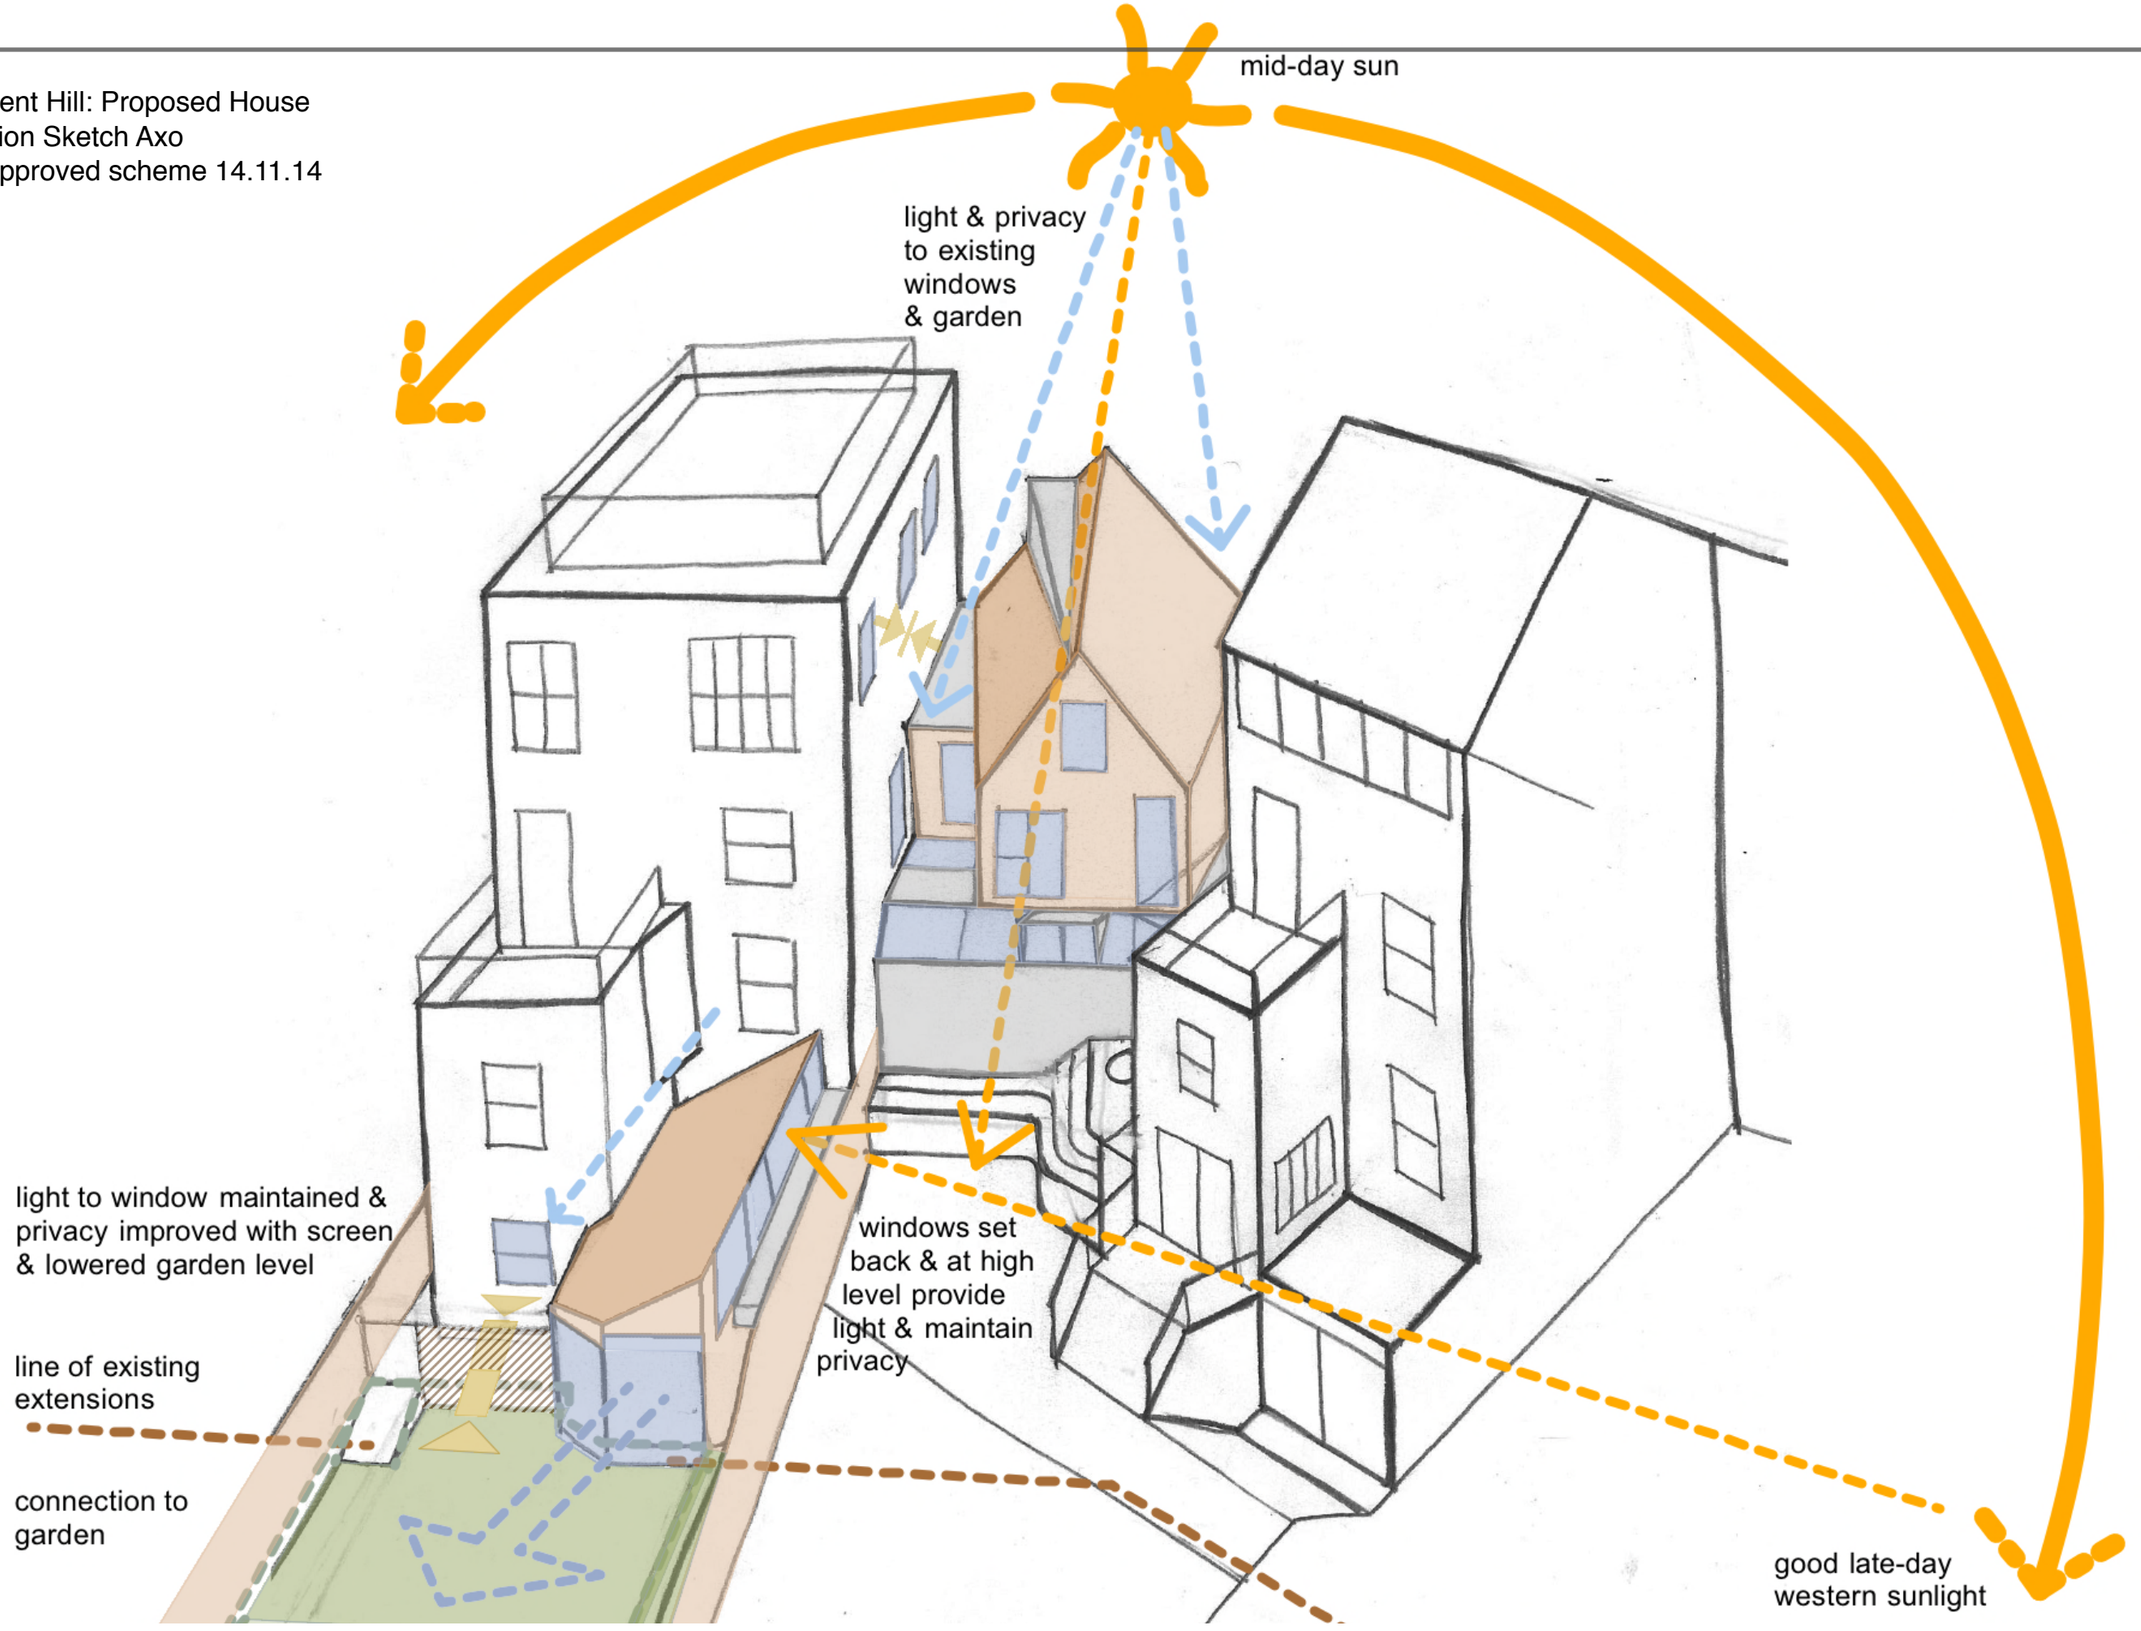


19 prev app sketch front axo printA3 14 11 14