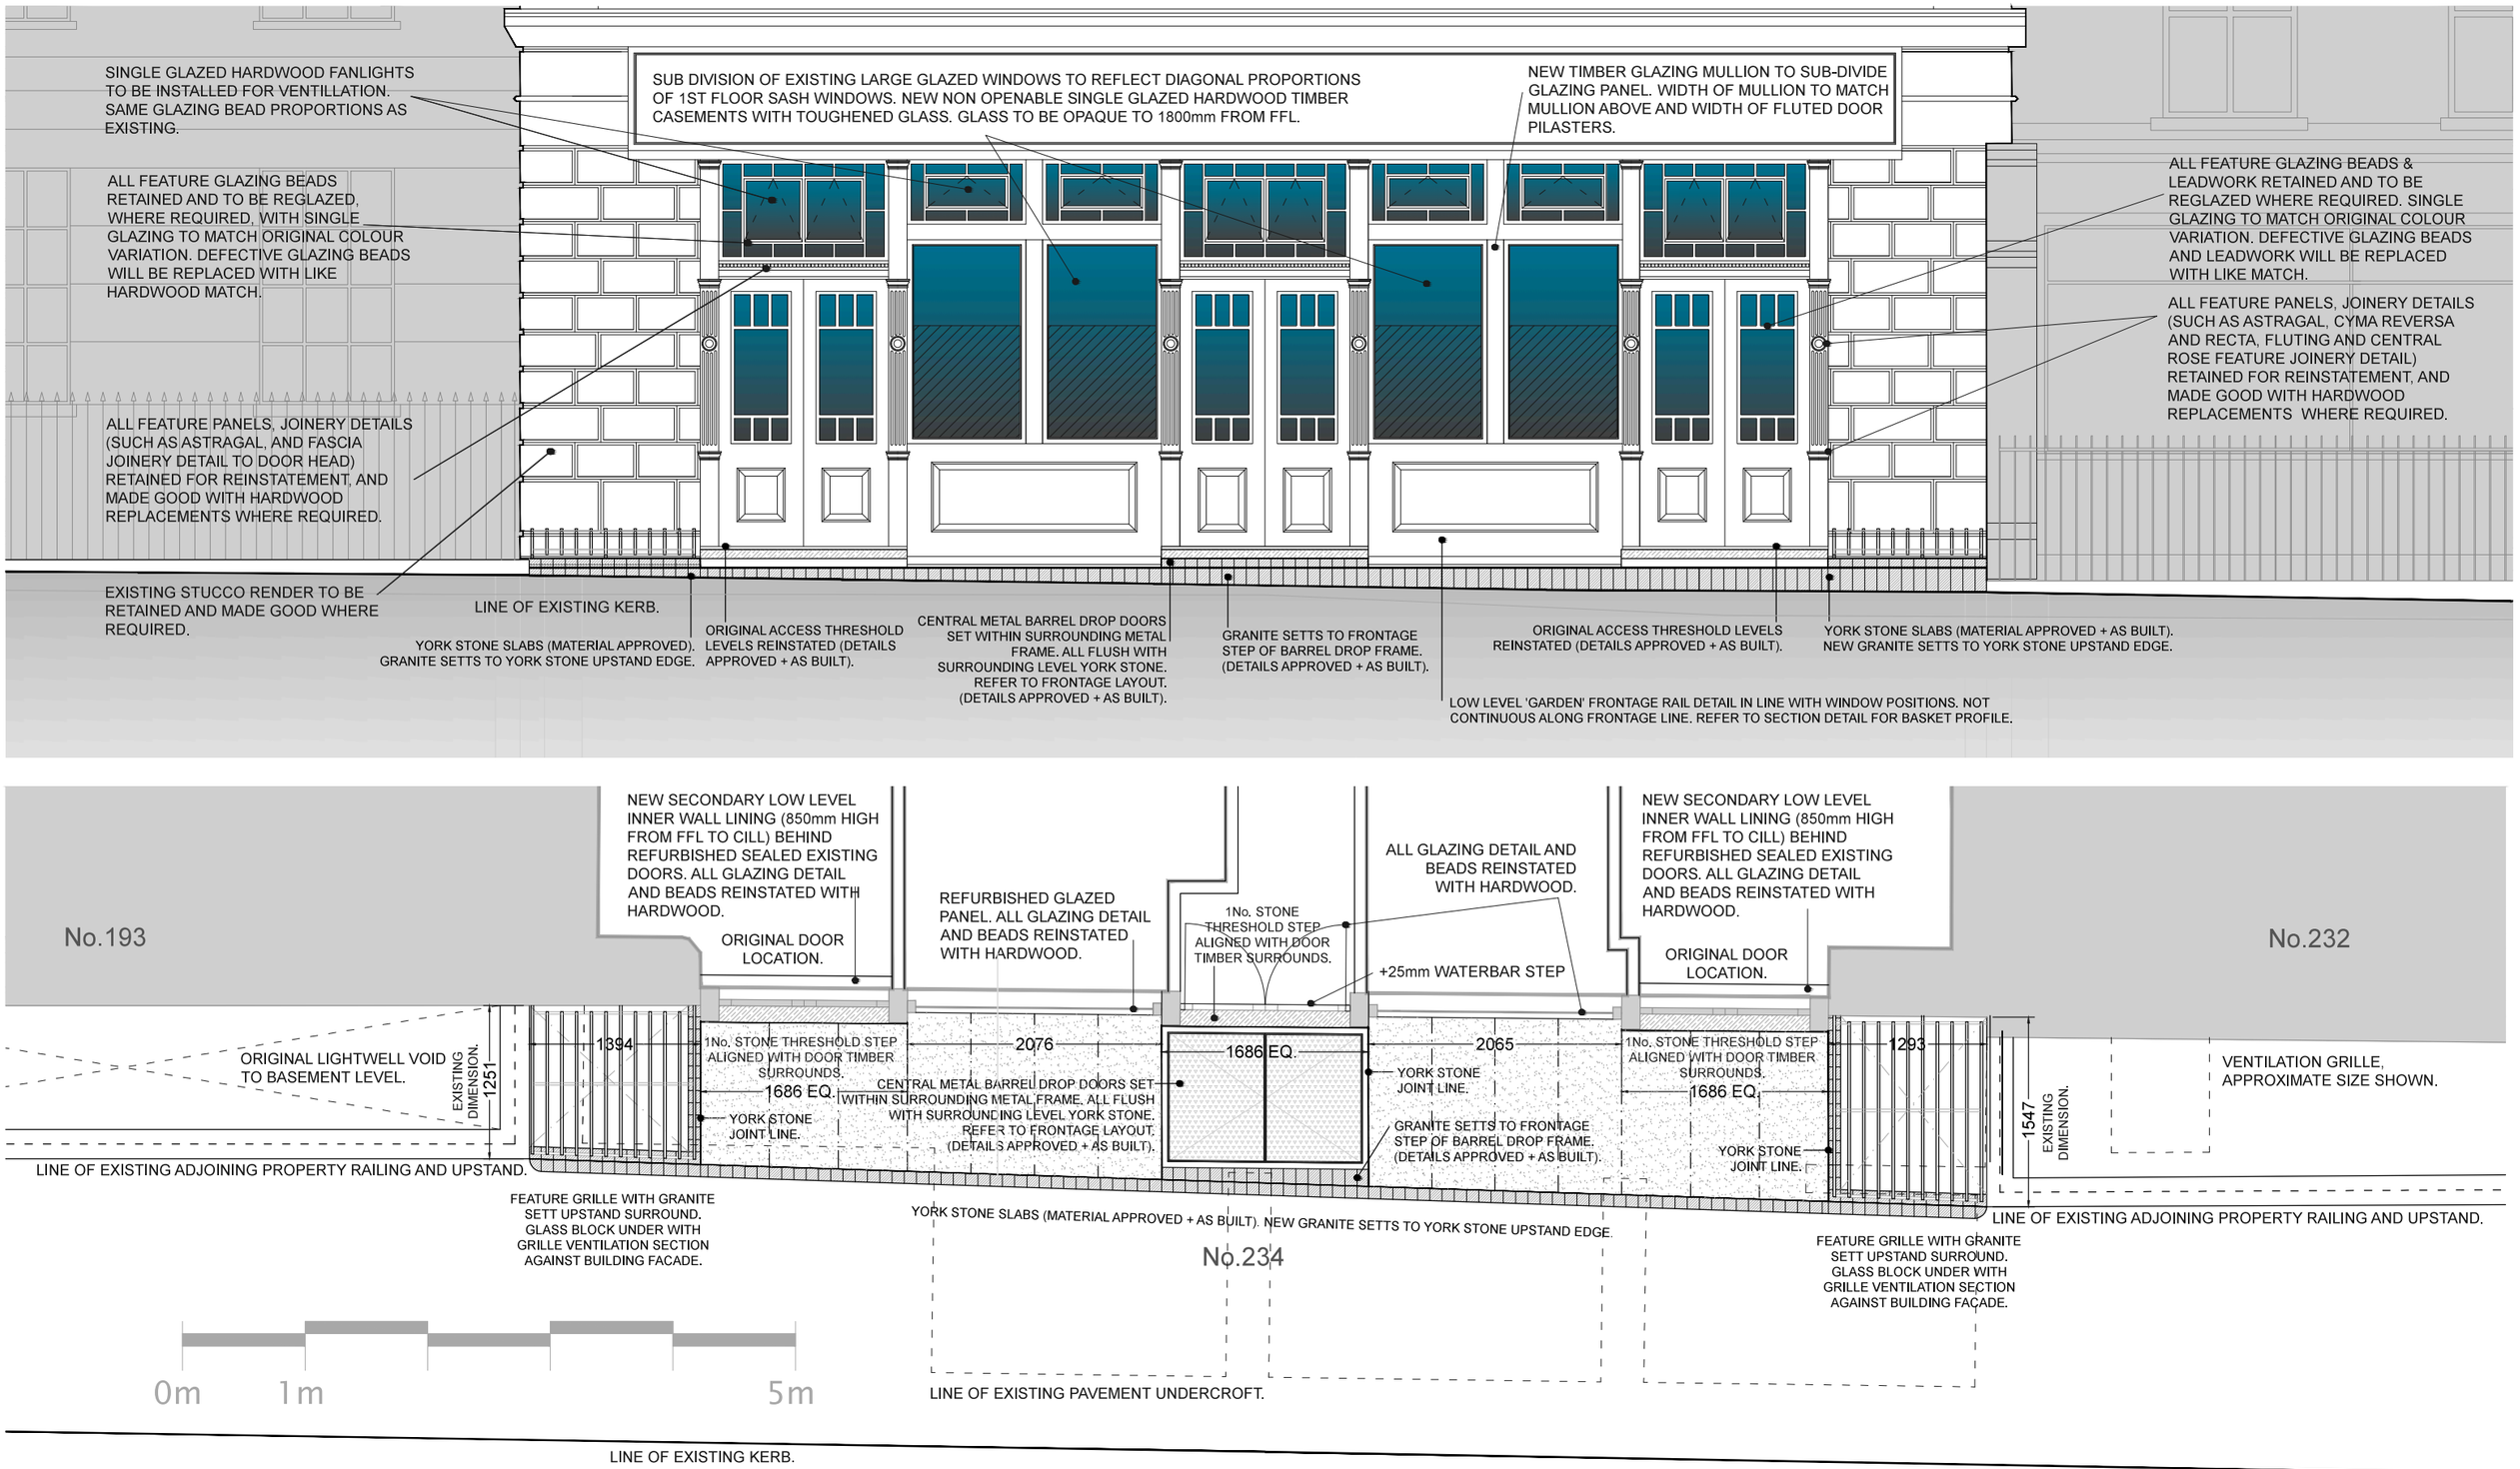

REV	DATE	DESCRIPTION

CLIENT
Kamen Construction Ltd

PROJECT
234 Royal College Street NW1 9NJ

TITLE
Wilmot Place Elevation (North East)
Street Frontage - Proposed

DIRECTECH | architecture
Directech Ltd
The Studio, Kamen House
62-66 Farringdon Road
London EC1R 3GB
info@directechltd.co.uk

DO NOT SCALE this drawing. Use figured dimensions ONLY.
This drawing is the copyright of Directech Ltd.
Any discrepancies between this drawing and other information shall be reported to the Architect.
MODIFICATIONS to be made only on ORIGINAL DIGITAL MEDIA.

Construction should ONLY proceed from drawings issued under CONSTRUCTION STATUS unless prior written consent is given. Should any site personnel, or those employed to carry out works on their behalf, chose alternative materials, components or specifications, or revise any figured setting out dimensions to those specified by Directech Ltd, without reference and agreement with Directech Ltd, then they do so entirely at their own risk.

PROJECT No	DRAWING No	REVISION
va0606	(GA)5011	-

DRAWN :	CHK'D :	SCALE :	ORIGIN:
MA	MA	1:50@A3	MAR 2016

STATUS : PLANNING